



A SPEC. HOME FOR
CONDOR CONSTRUCTION
"HERON-X"

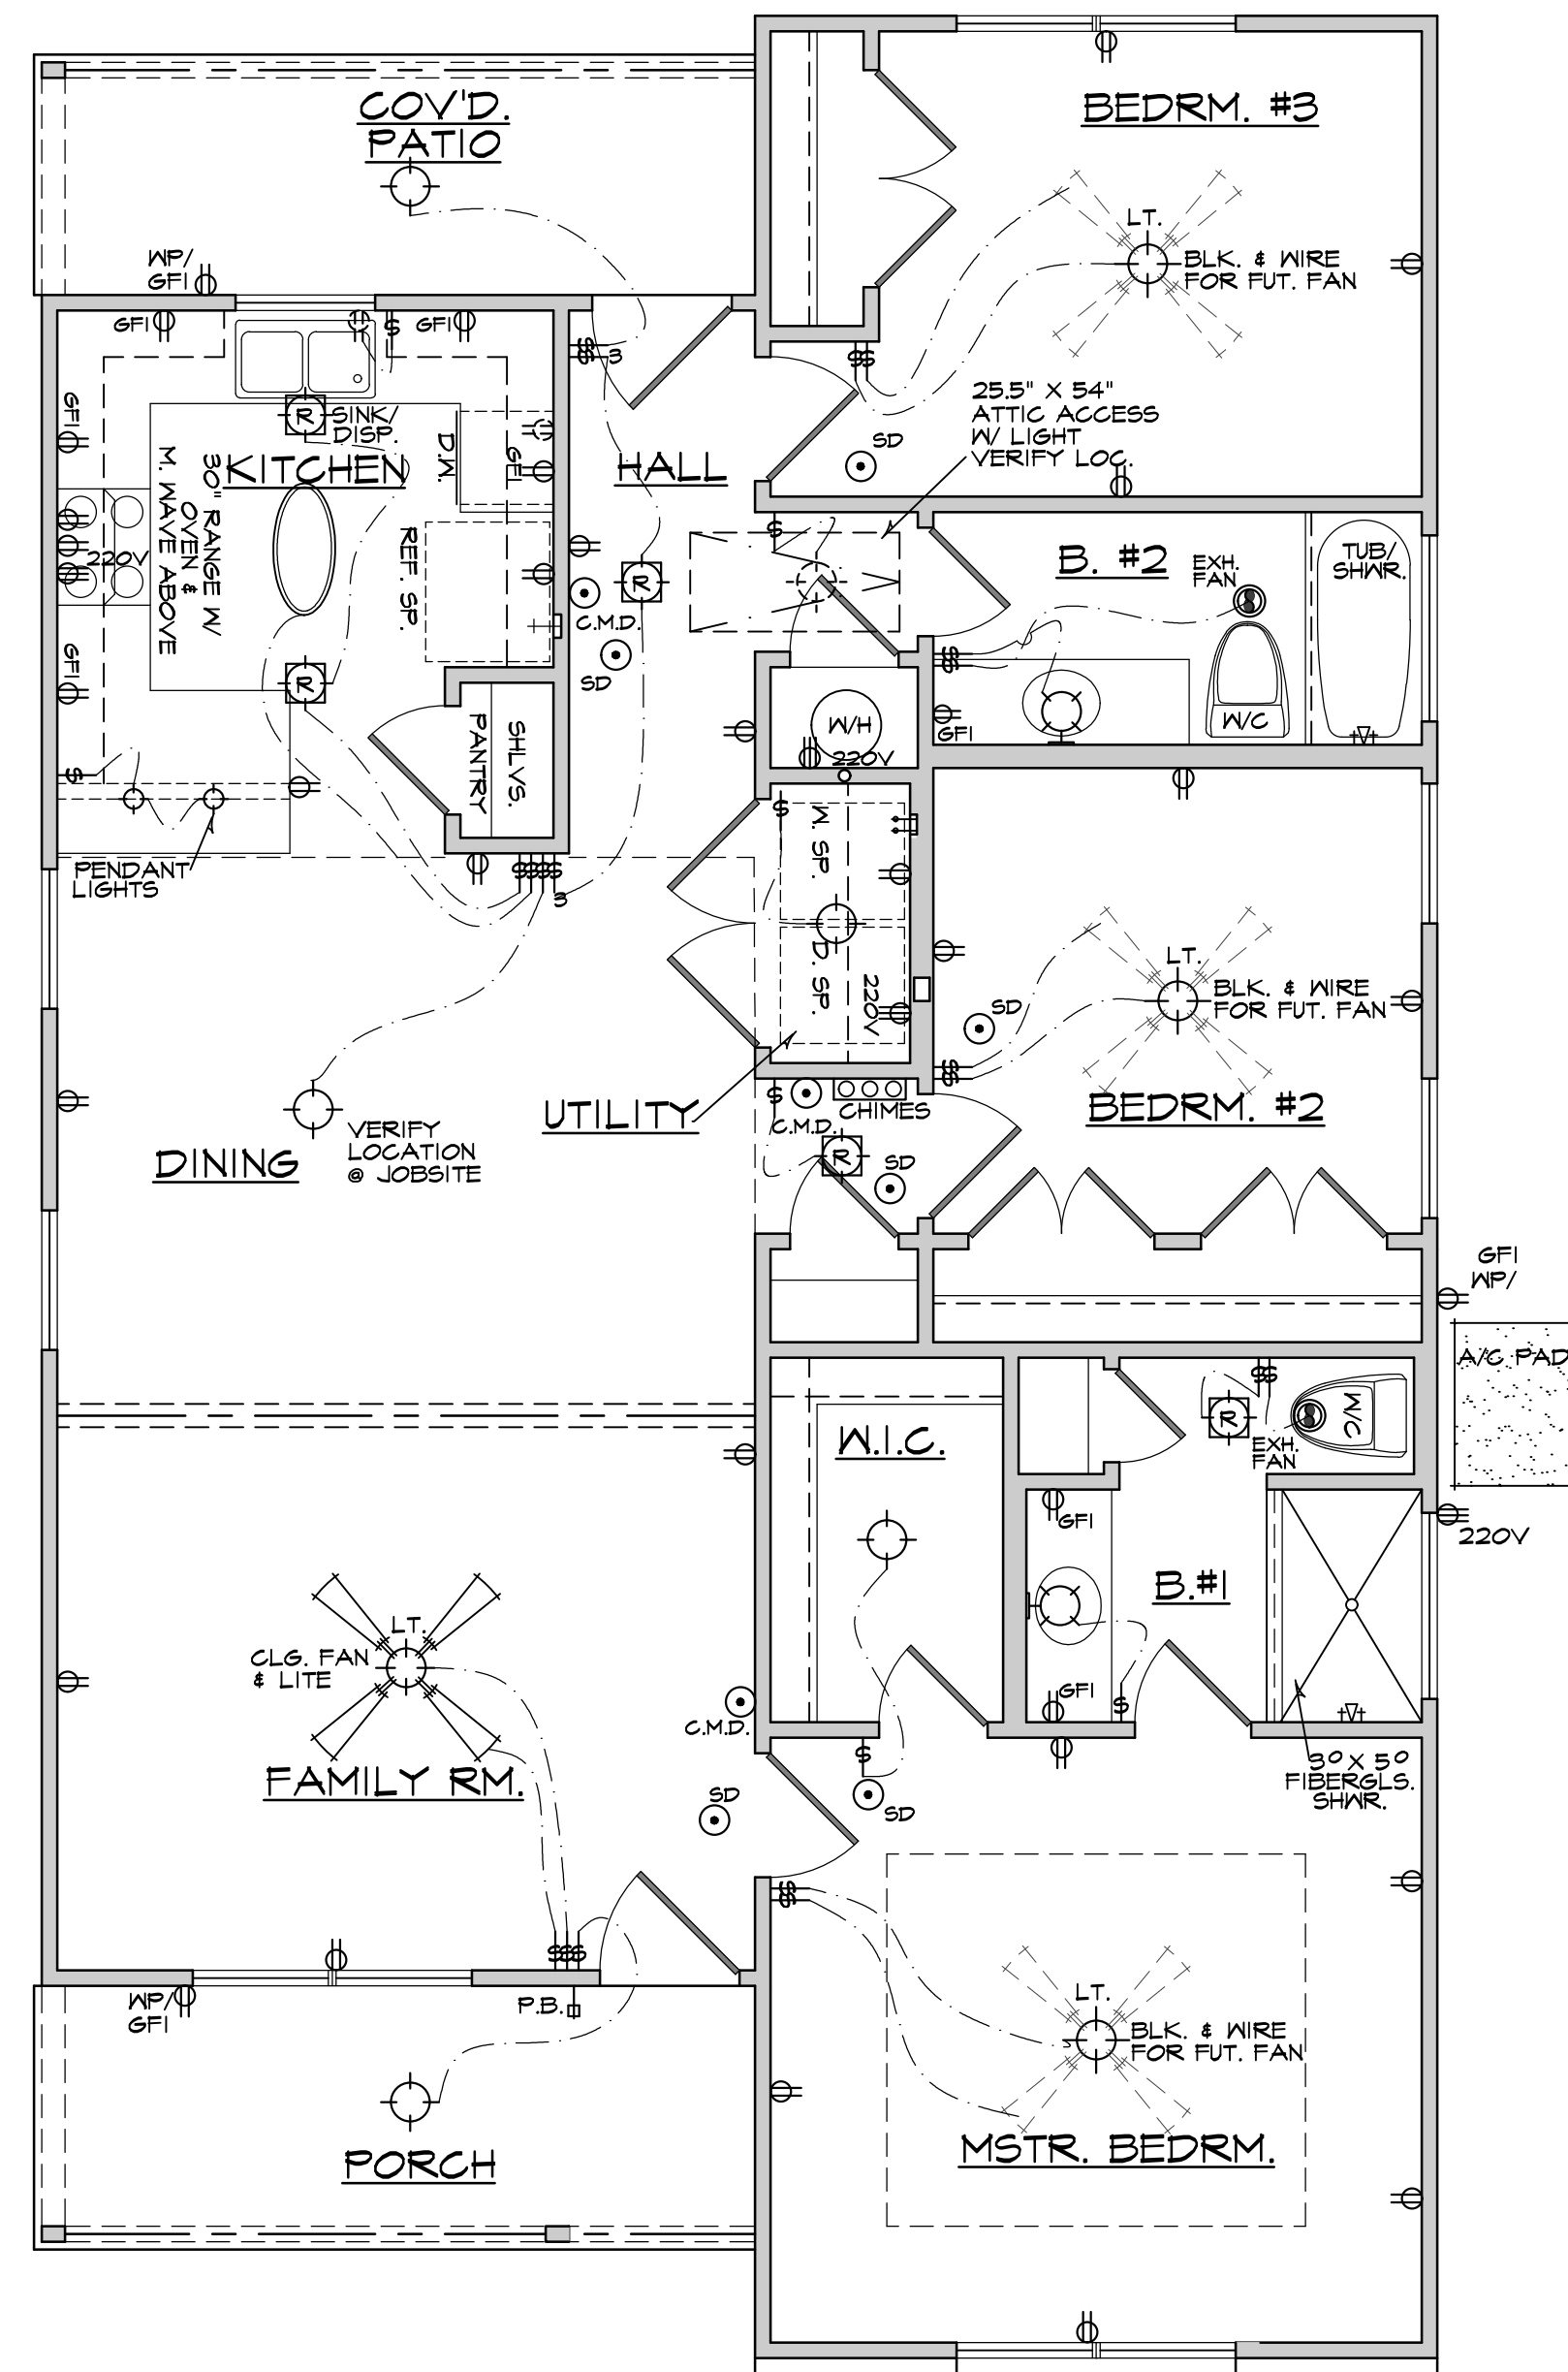

ELECTRICAL FLOOR PLAN


SCALE: 1/4" = 1'-0"

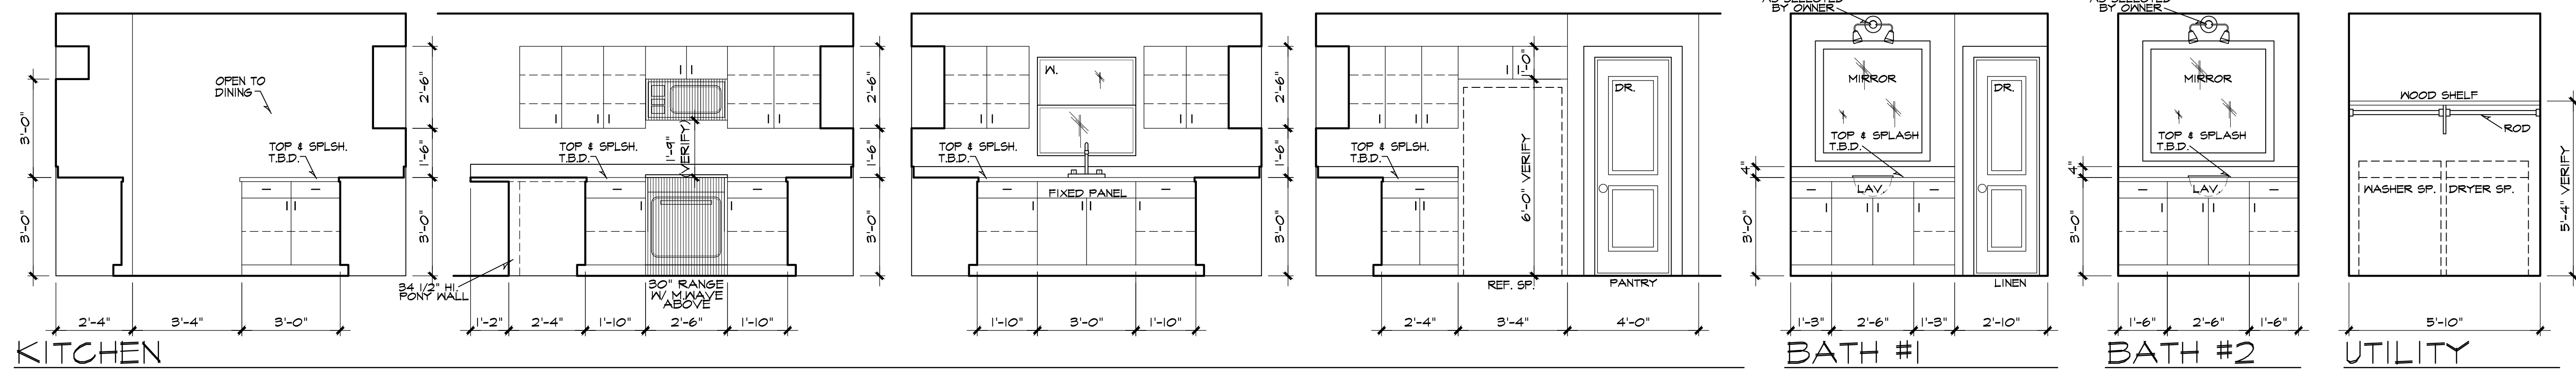


INTERIOR CABINET ELEVATIONS

SCALE: 3/8" = 1'-0"

NOTE: ALL CABINET DIMENSIONS & DESIGN TO BE FIELD VERIFIED W/ BUILDER.

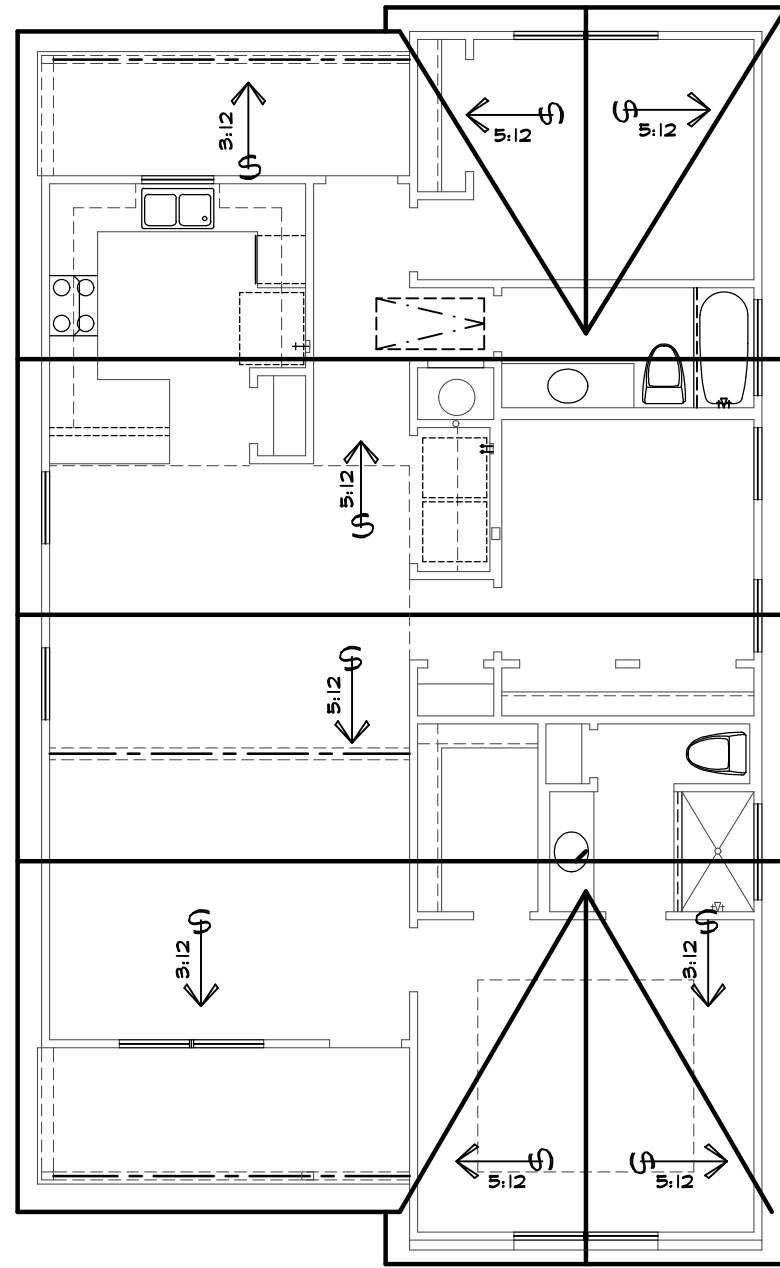


ROOF PLAN
SCALE: 1/8" = 1'-0"

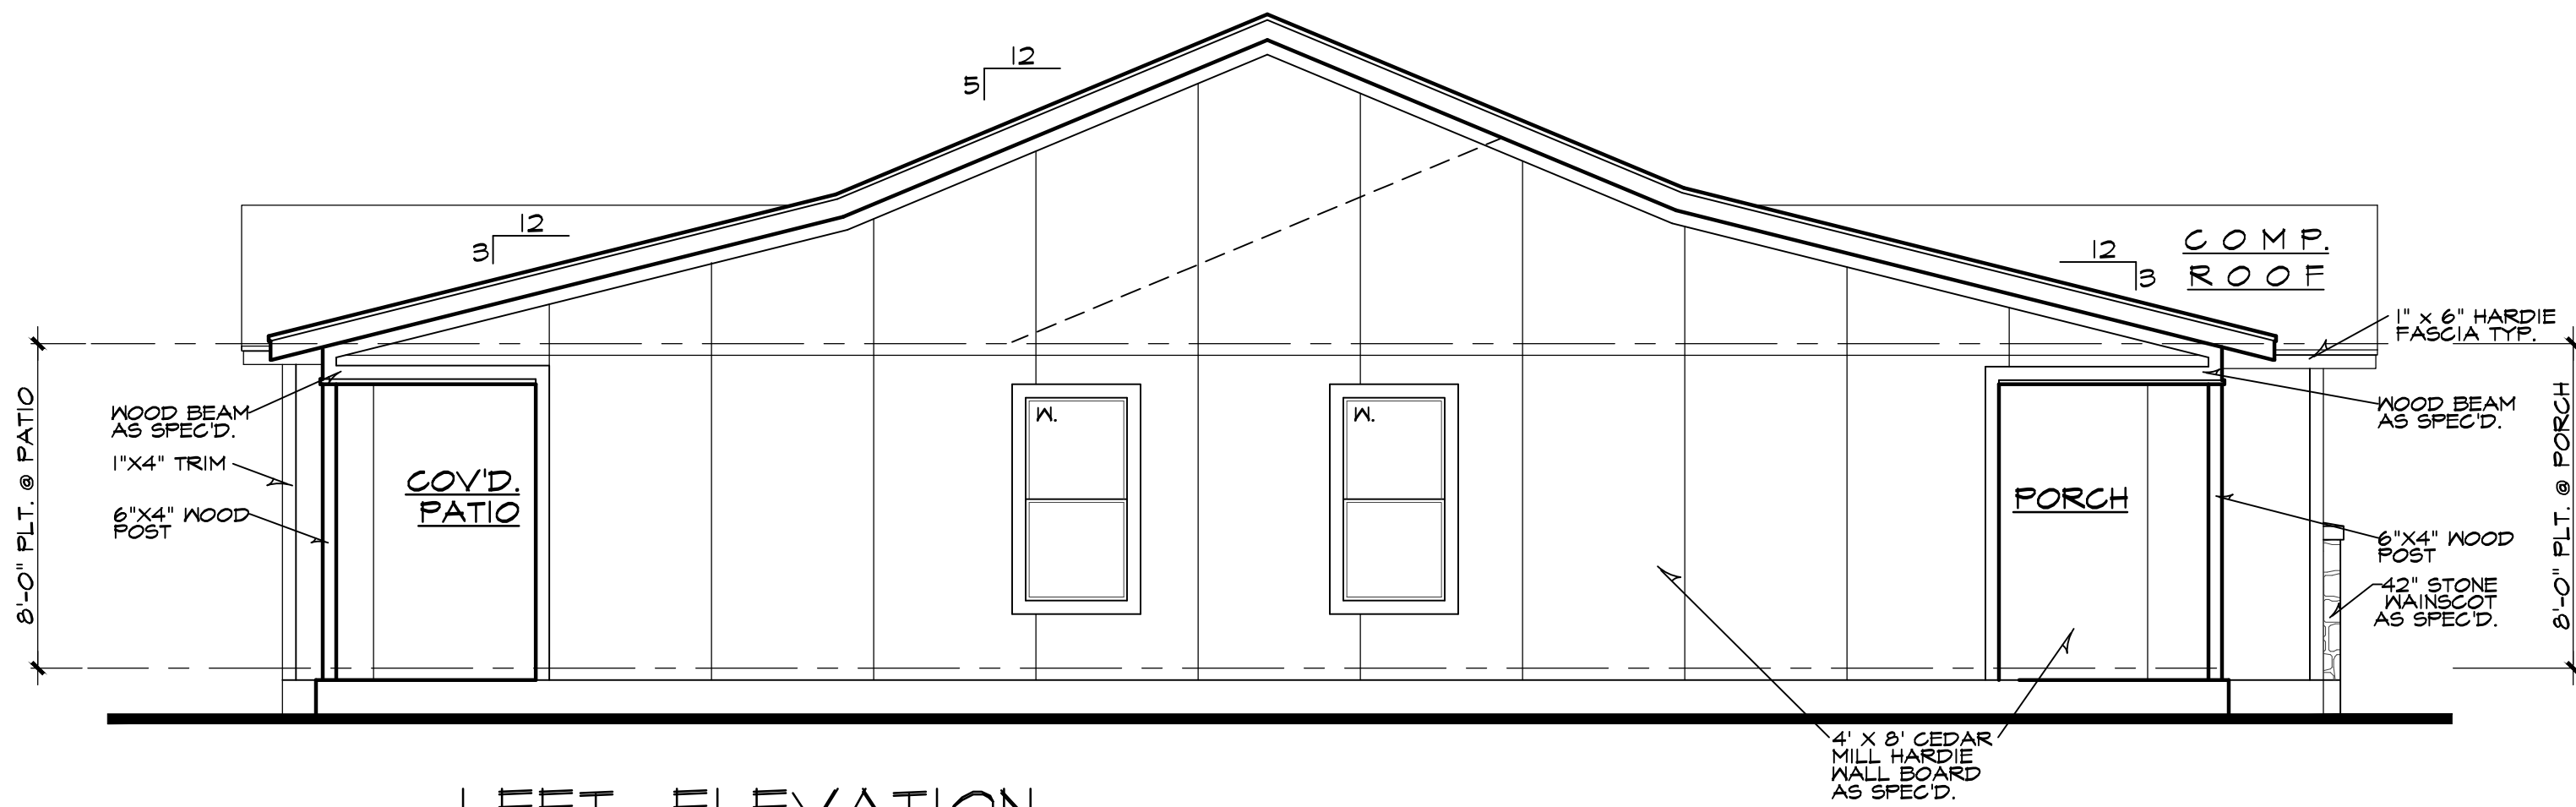


LEFT ELEVATION

SCALE: 1/4" = 1'-0"

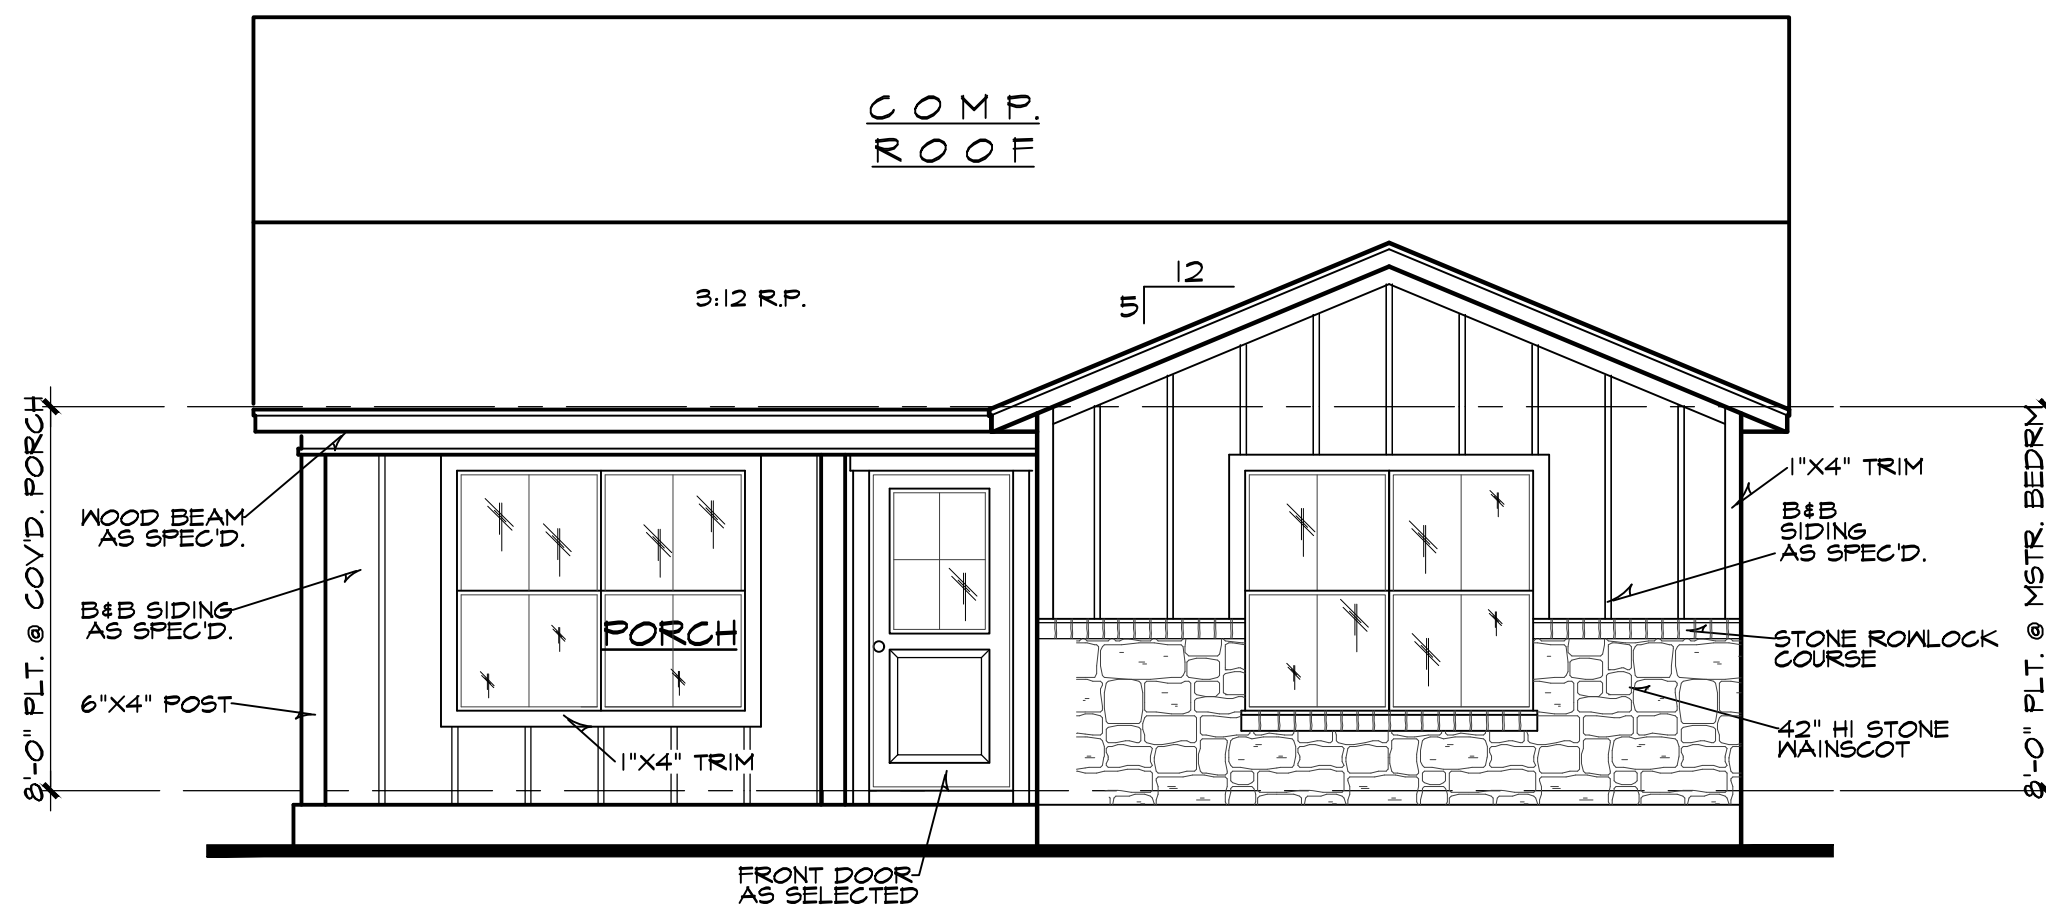


FRONT ELEVATION

SCALE: 1/4" = 1'-0"

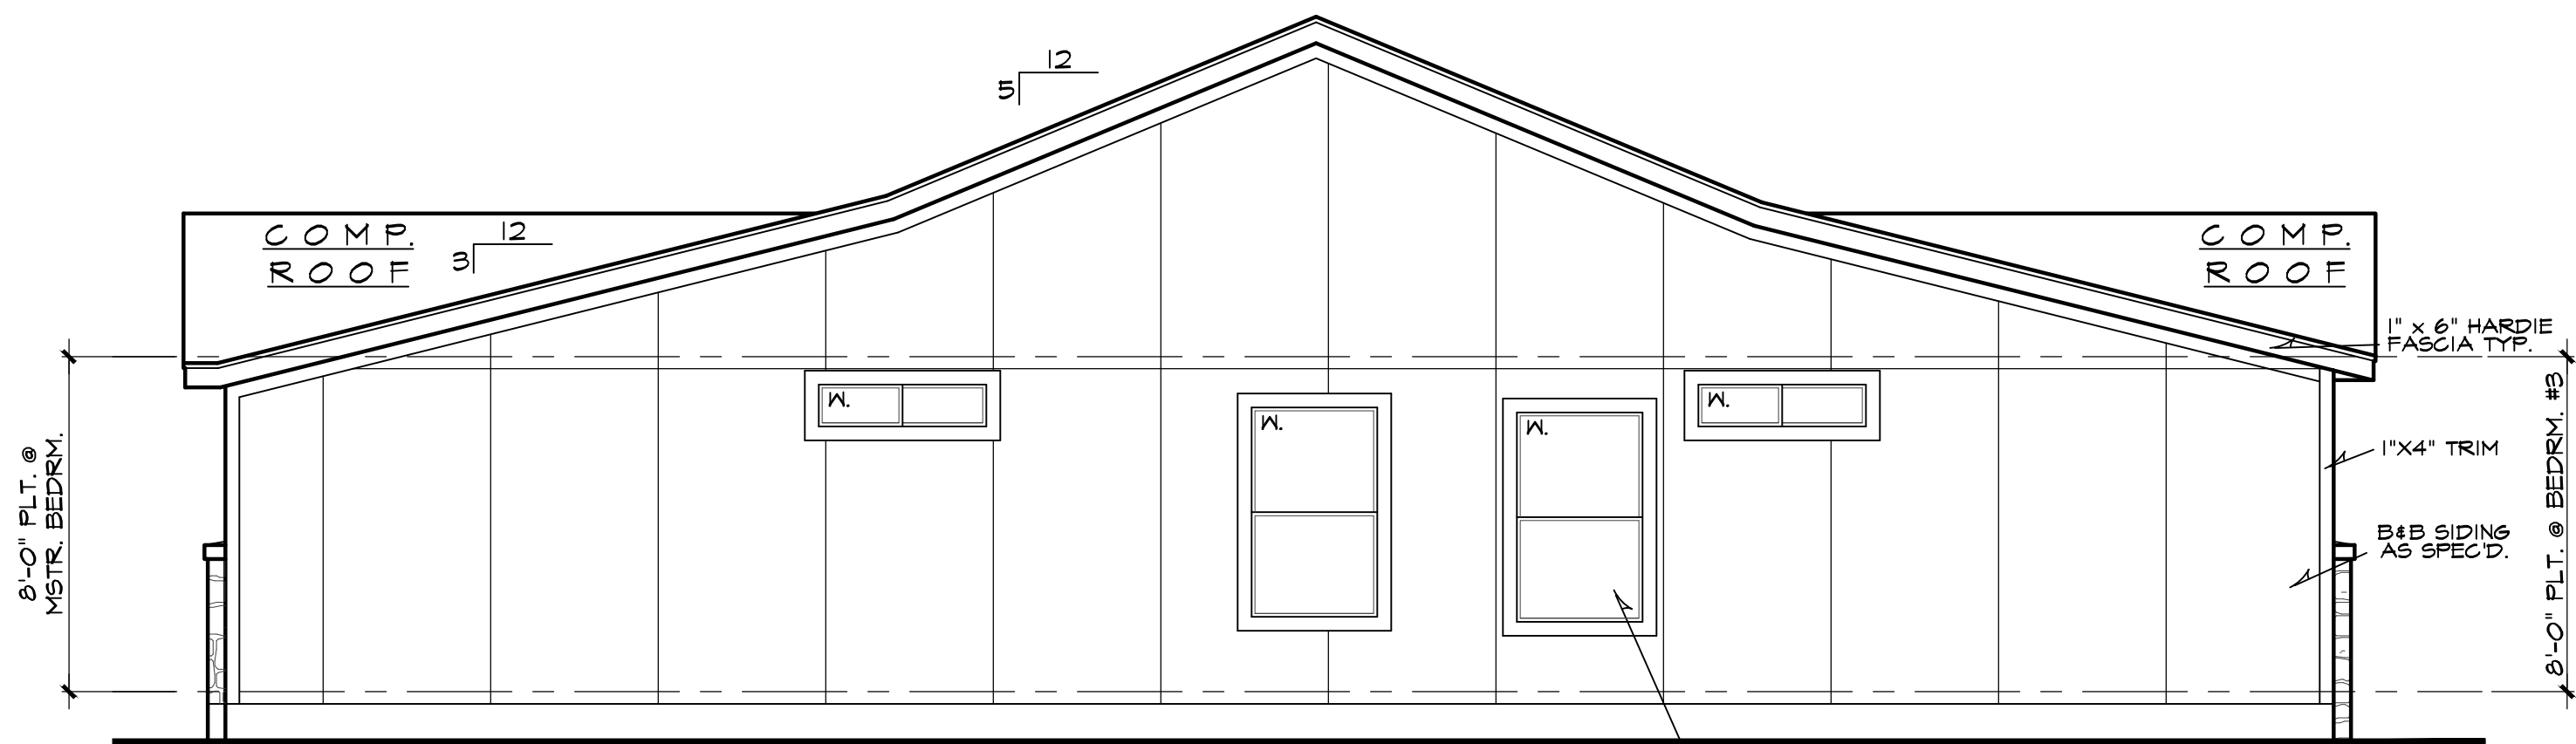

RIGHT ELEVATION

SCALE: 1/4" = 1'-0"

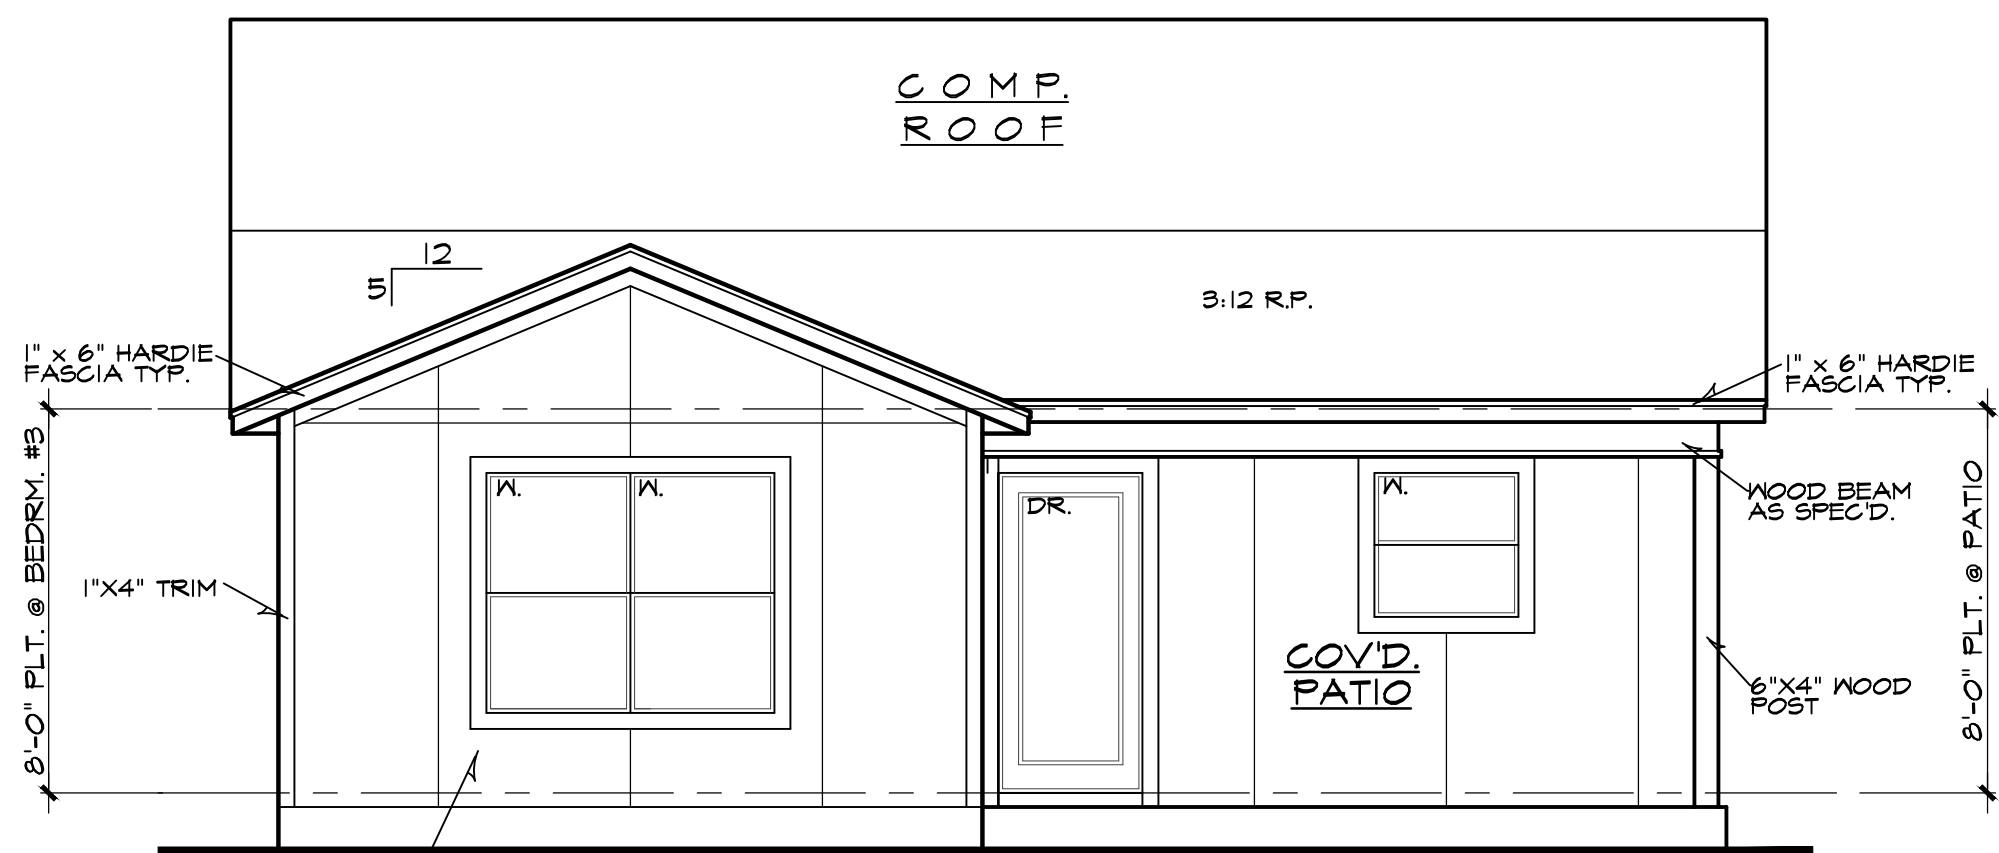

REAR ELEVATION

SCALE: 1/4" = 1'-0"