

146 OBSCURE WAY HOME



AREA TABULATION		
Name	Area	
Heated Area		3,458 SF
Heated Area		3,458 SF
Back Porch		723 SF
Garage		886 SF
Front Porch		180 SF
Non A/C		1,789 SF
Total Framing		5,247 SF

SHEET LIST	
Sheet #	Sheet Name
A1.0	COVER
A2.0	PLOT PLAN
A3.0	ROOF PLAN
A4.0	FLOOR PLAN
A5.0	EXTERIOR ELEVATIONS
A6.0	EXTERIOR ELEVATIONS
A7.0	HOUSE SECTIONS
A8.0	INTERIR ELEVATIONS
A9.0	INTERIOR ELEVATIONS, DOOR AND WINDOW SCHEDULE
A10.0	3D VIEW
E1.0	ELECTRICAL PLAN



EVANS RESIDENCE
146 OBSCURE WAY, SPRING BRANCH, TX. 78070

No.	Description	Date
1	Revised as Noted	08/18/22

COVER

Project number

220502

Date

08/16/2022


Drawn by

JE

Checked by

RG

A1.0

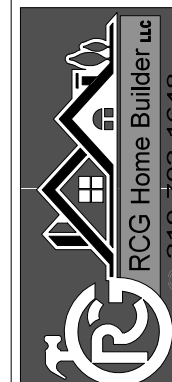



EVANS RESIDENCE
146 OBSCURE WAY. SPRING BRANCH, TX. 78070

[illegible]


Project number	220507
Date	08/16/2022
Drawn by	JEB
Checked by	RC

A2.0

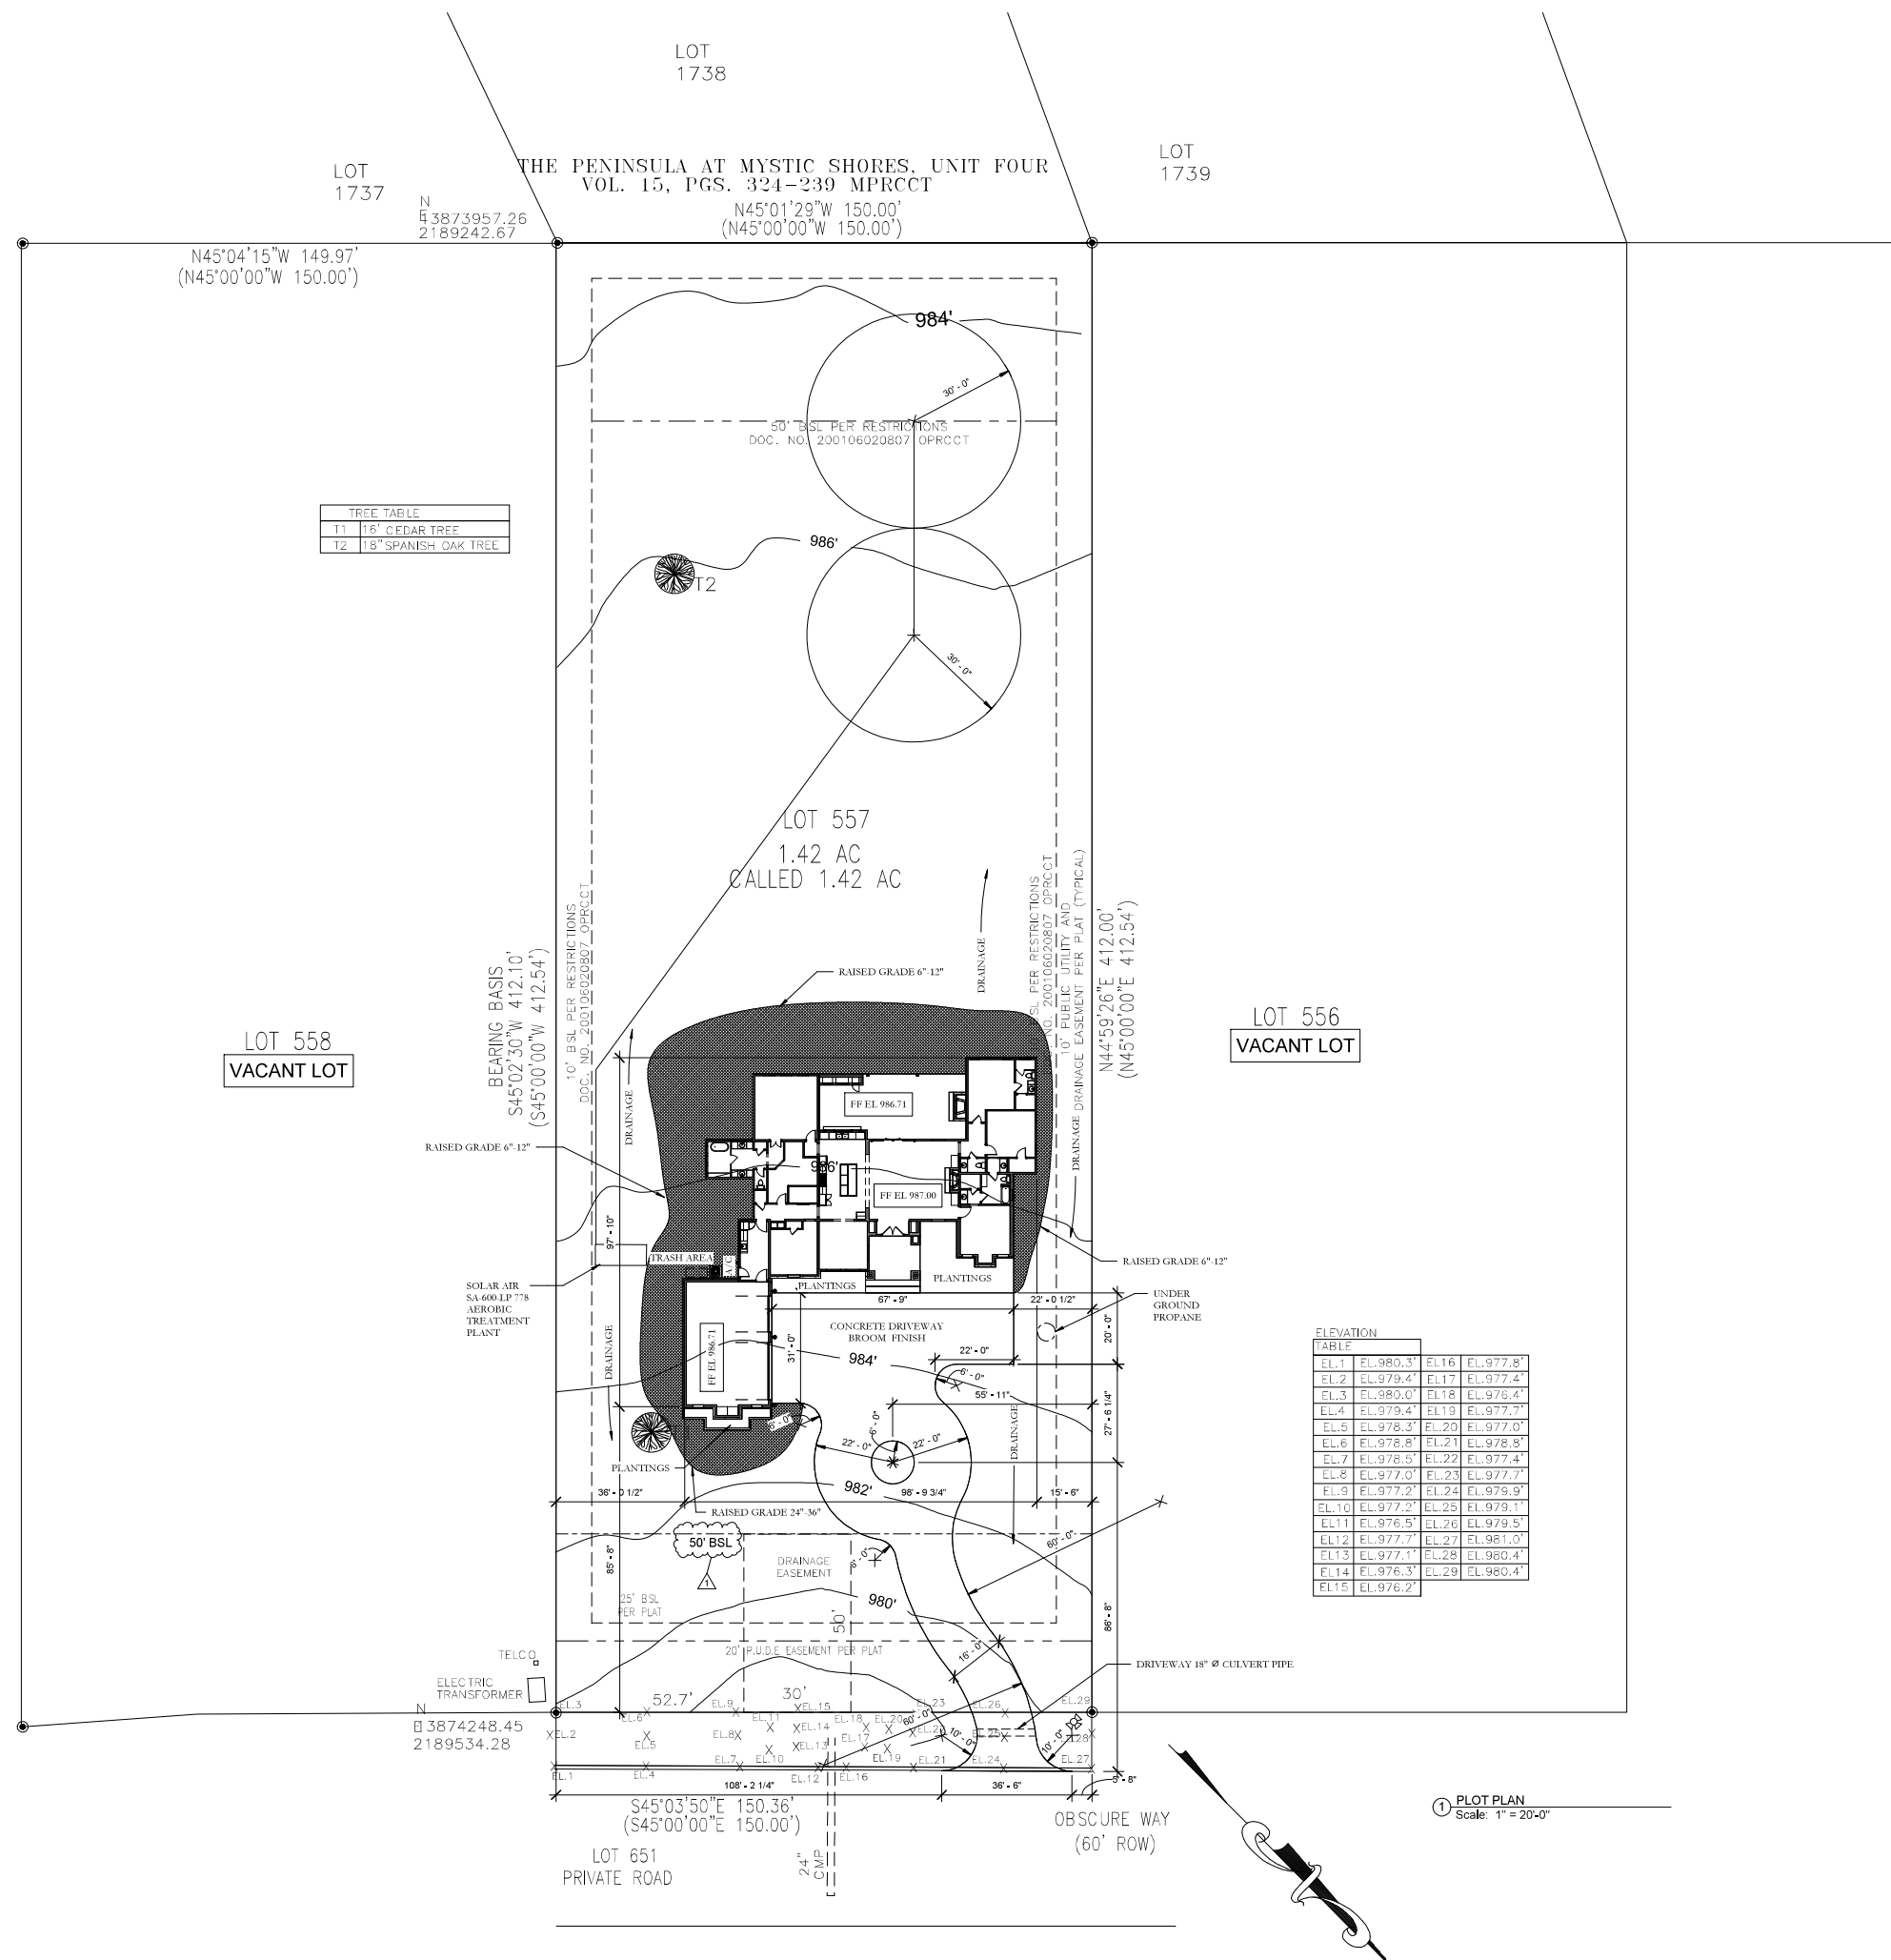

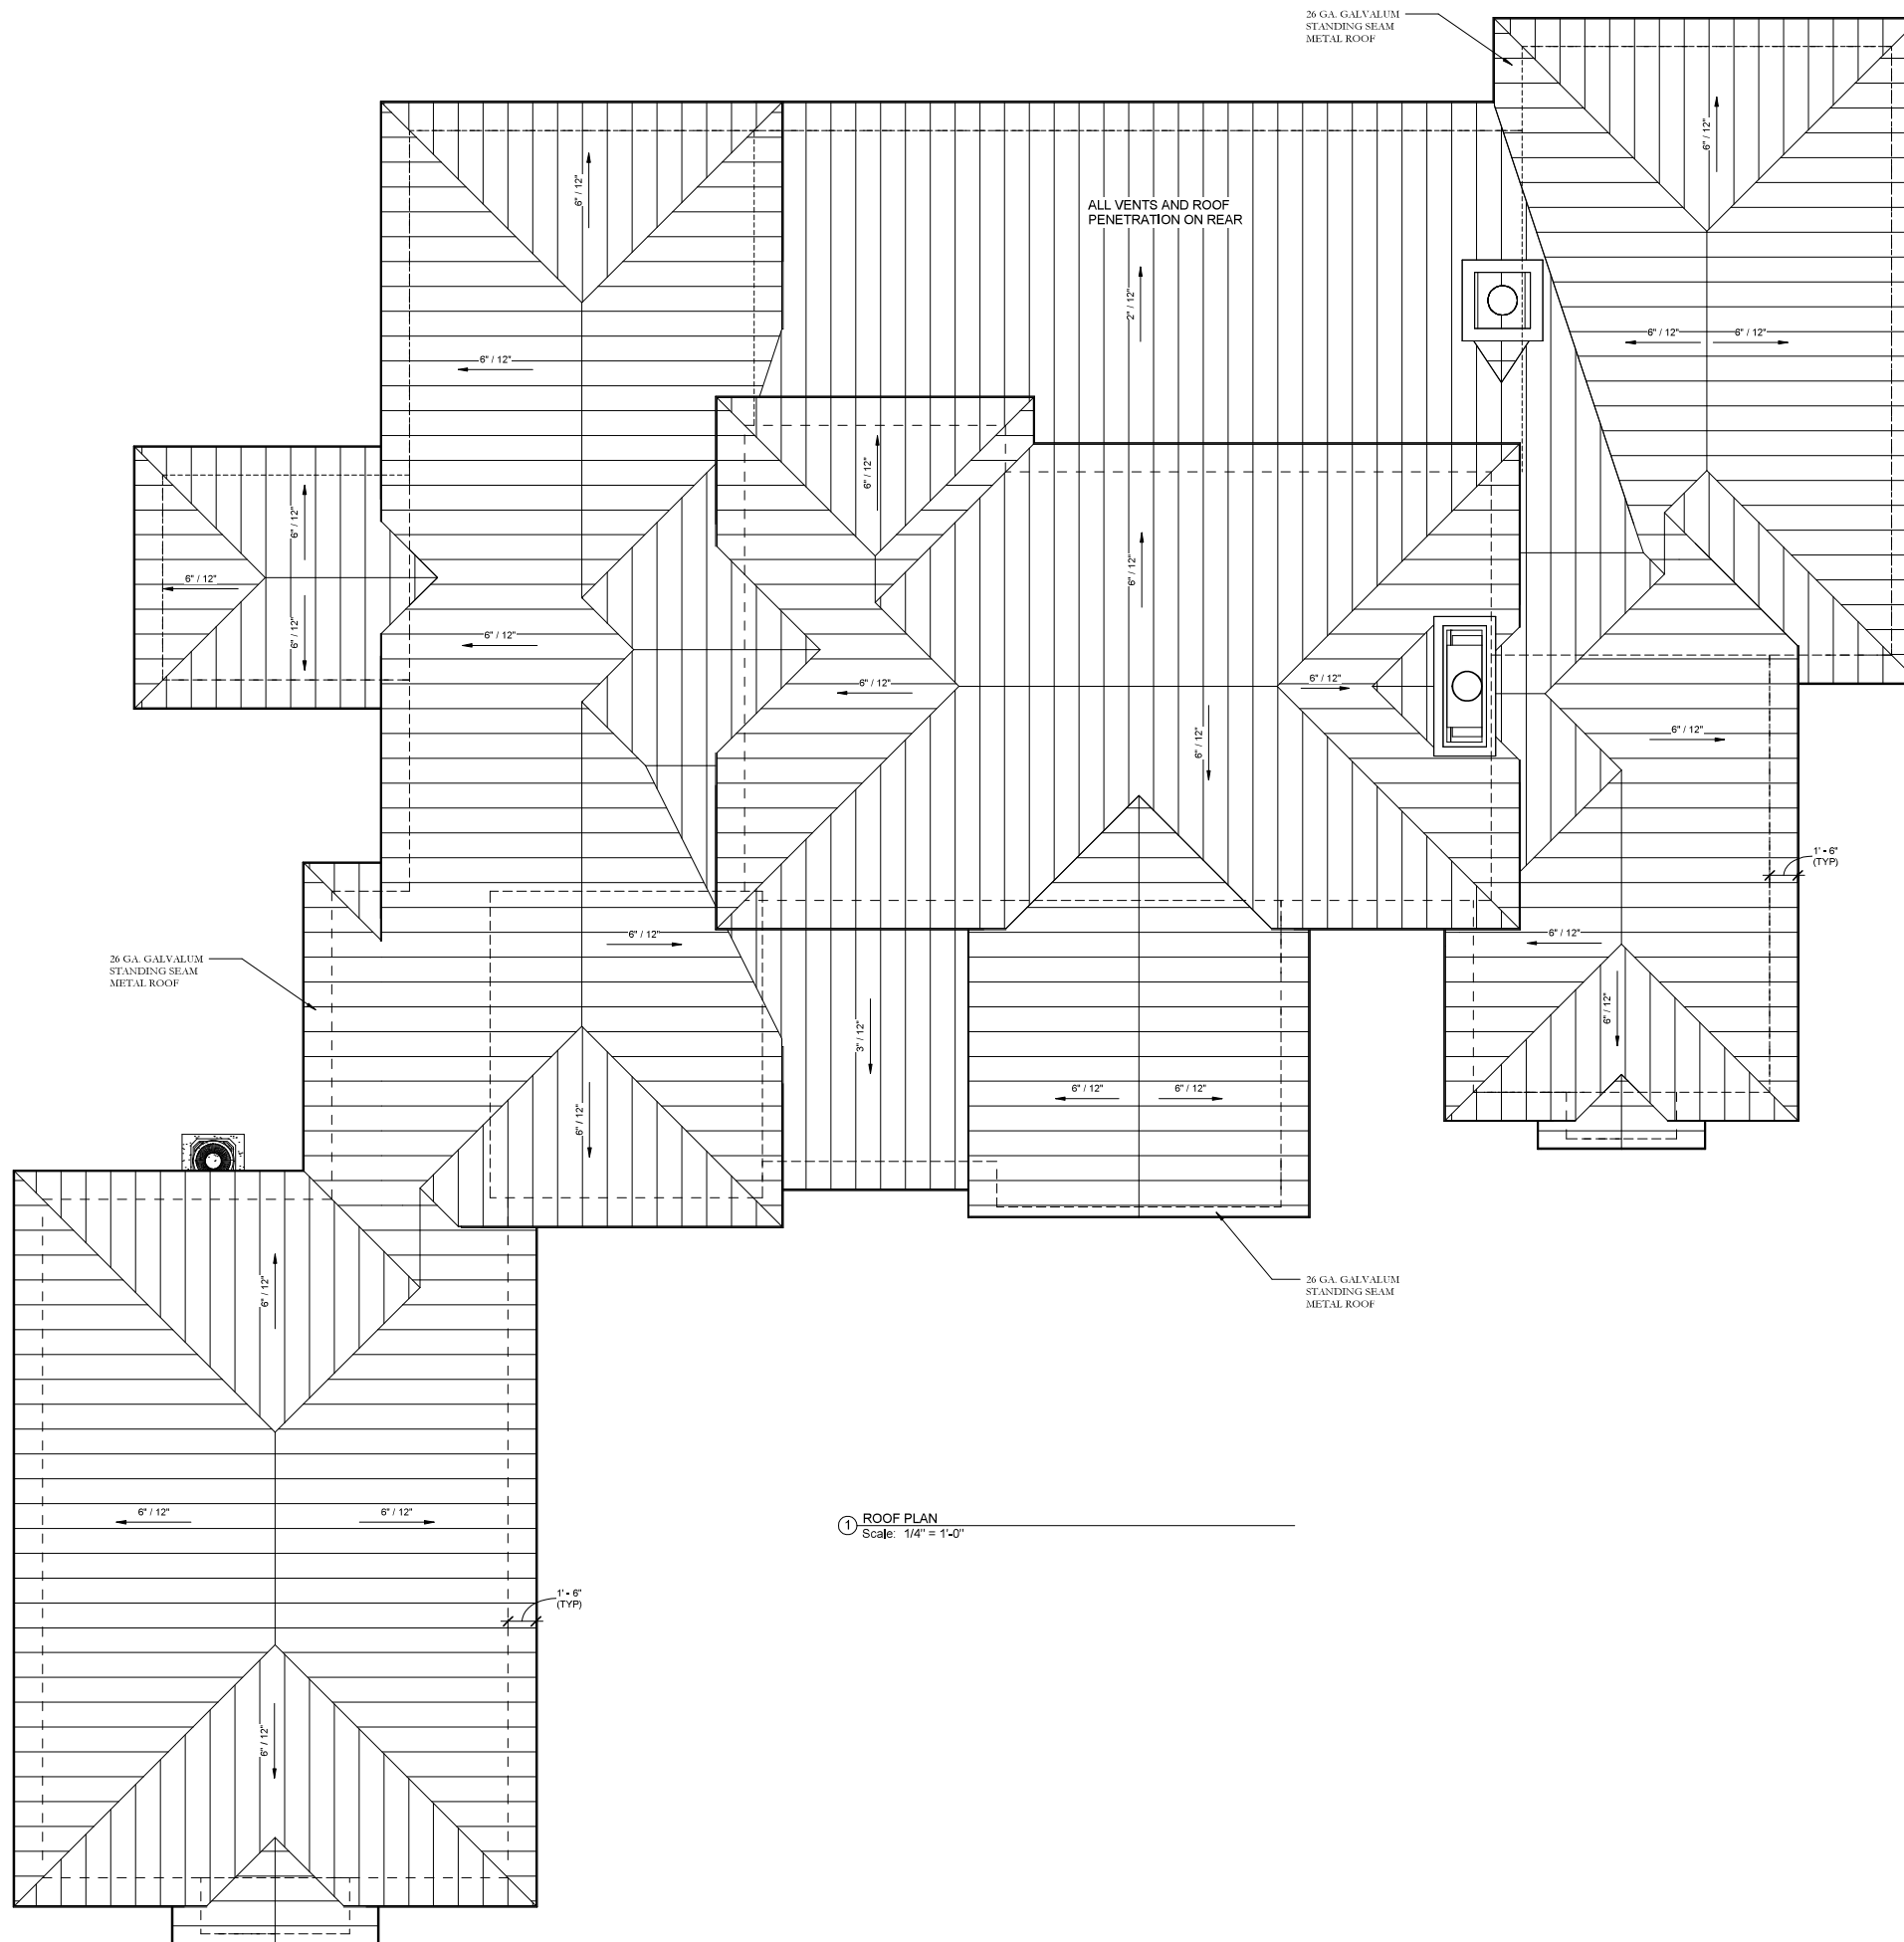


① ROOF PLAN
Scale: 1/4" = 1'-0"

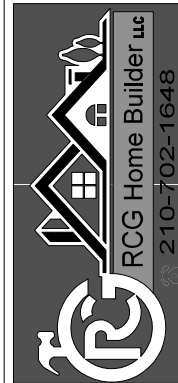

No.	Description	Date
1	Revised as Noted	08/18/22

ROOF PLAN

Project number	220502
Date	08/16/2022
Drawn by	JE
Checked by	RG

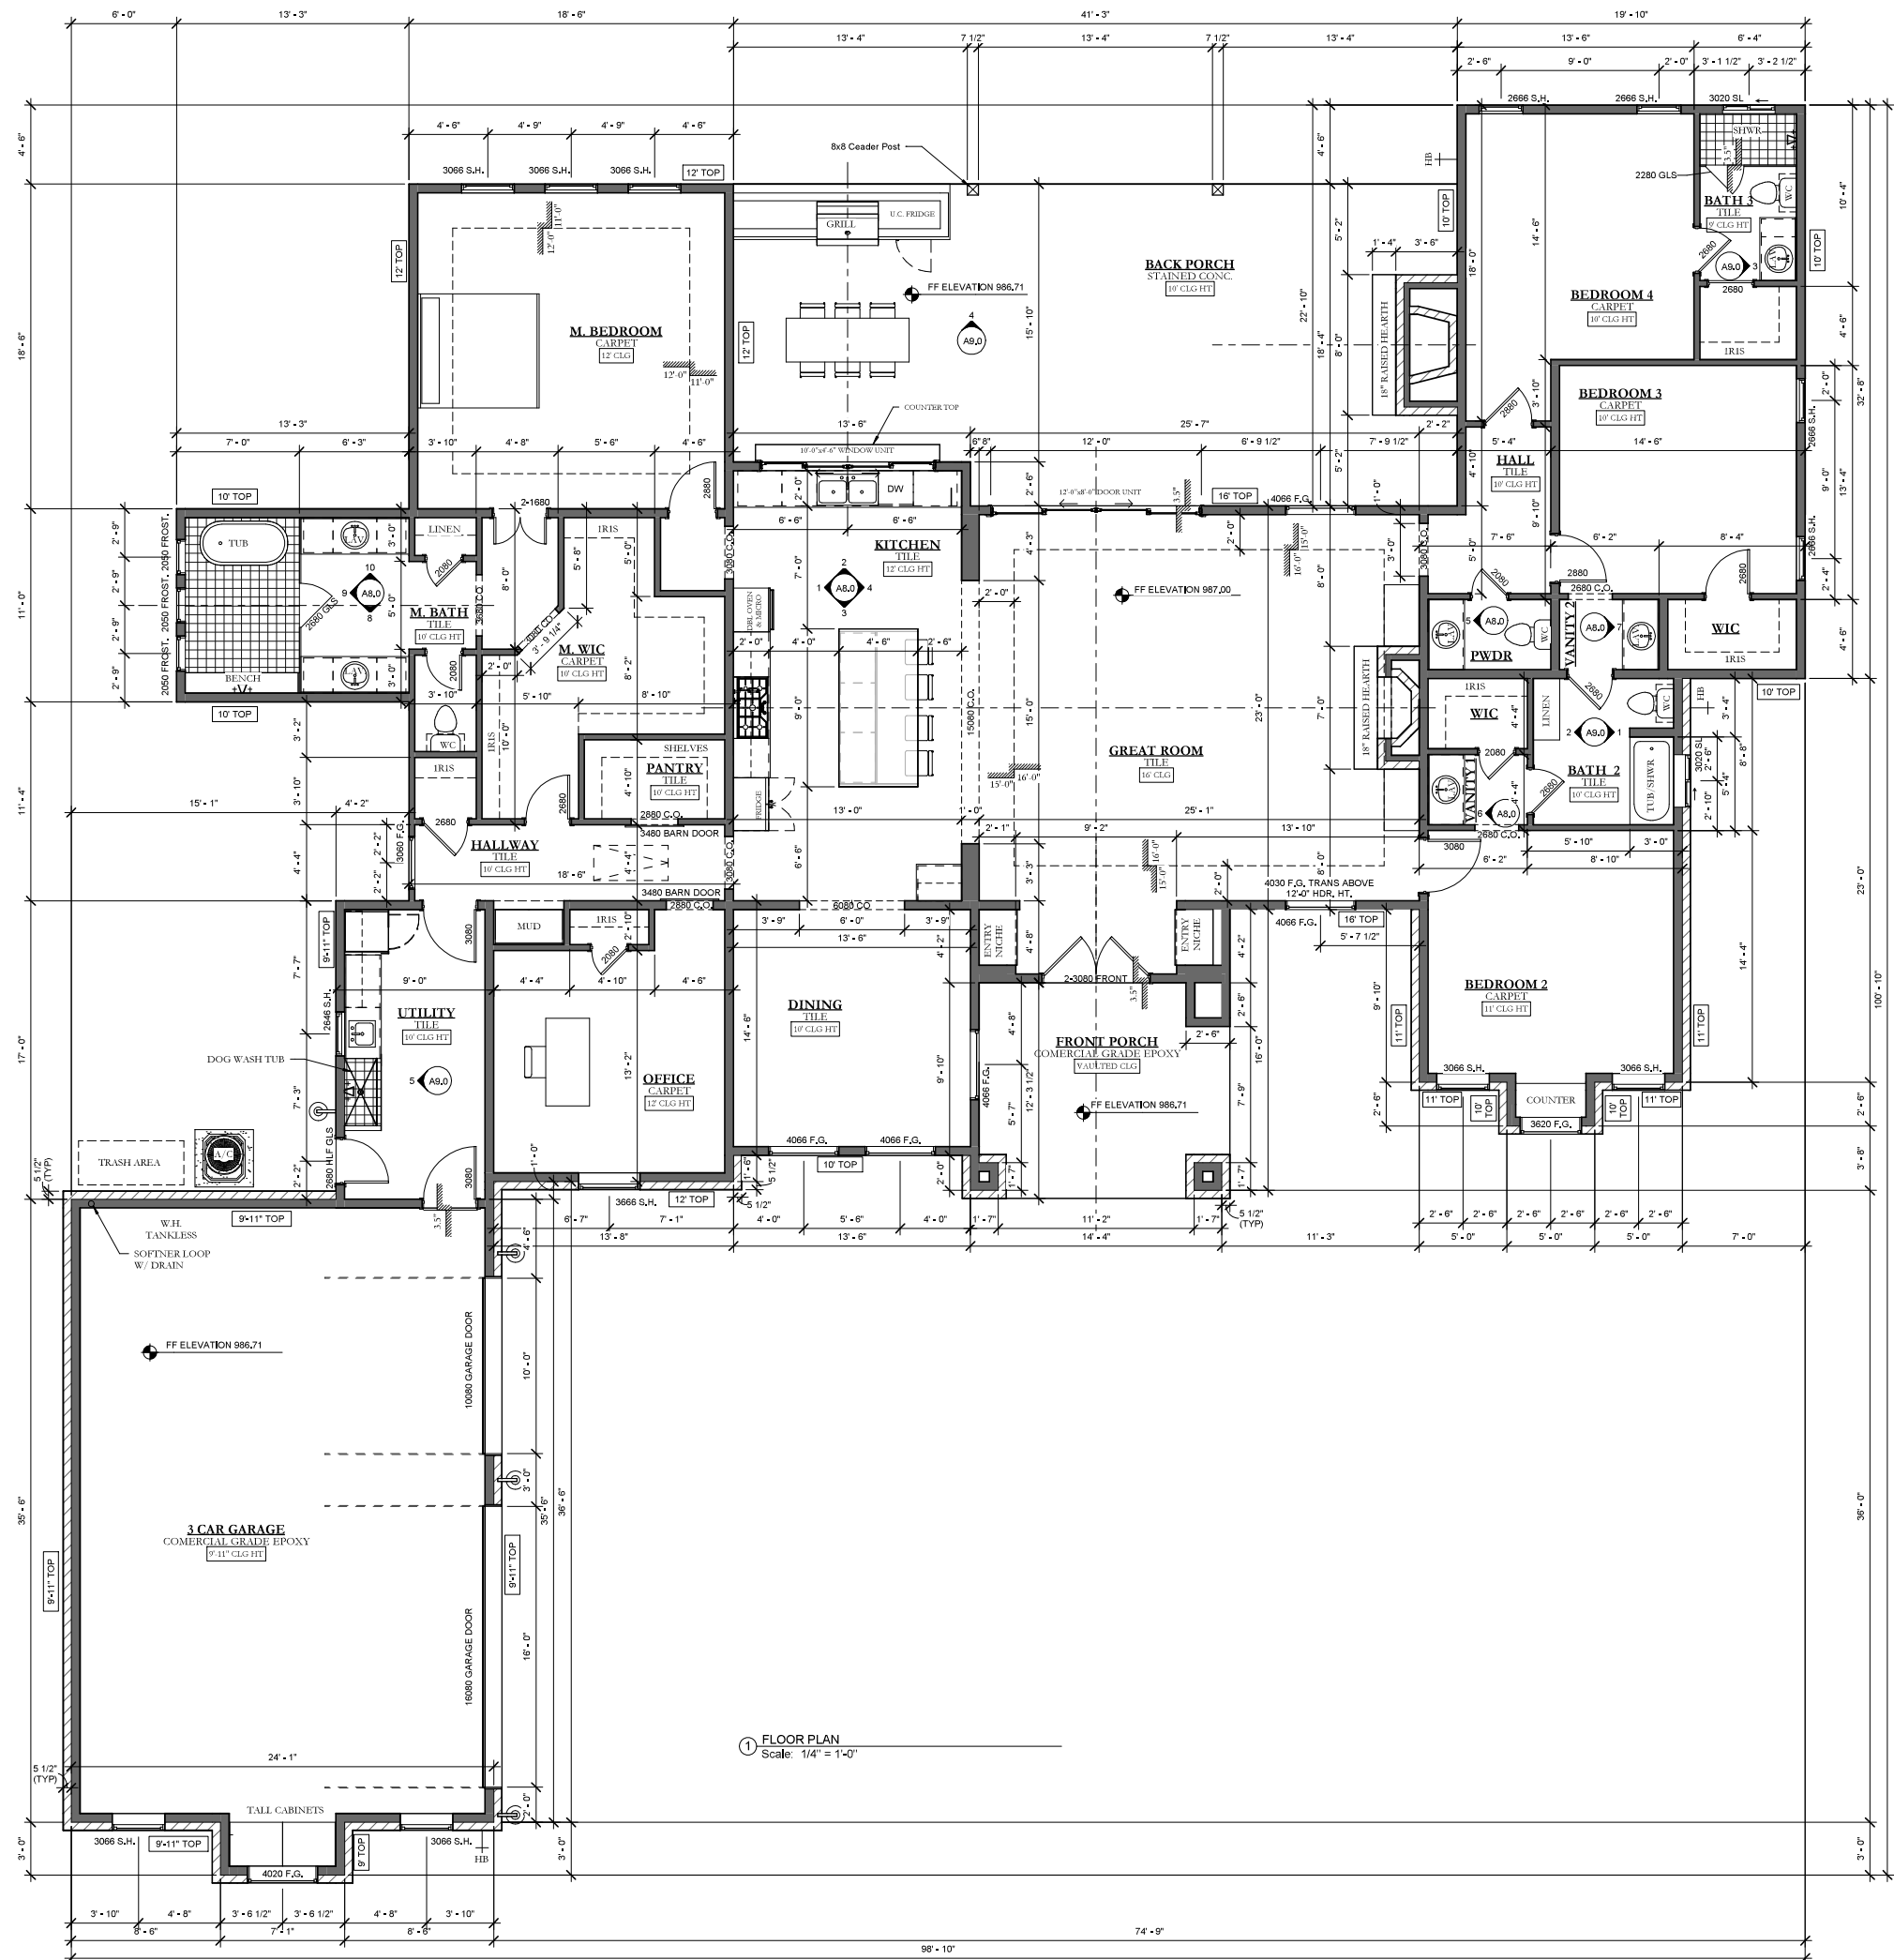

1 FLOOR PLAN
Scale: 1/4" = 1'-0"

JE3D
3D DRAFTING
& DESIGN
(210) 923-9623



EVANS RESIDENCE
146 OBSCURE WAY. SPRING BRANCH, TX. 78070

No.	Description	Date
1	Revised as Noted	08/18/22

FLOOR PLAN

Project number	220502
Date	08/16/2022
Drawn by	JE
Checked by	RG

A4.0



EVANS RESIDENCE

146 OBSCURE WAY. SPRING BRANCH, TX. 78070

No.	Description	Date
1	Revised as Noted	08/18/22

EXTERIOR
ELEVATIONS

Project number	220502
Date	08/16/2022
Drawn by	JE
Checked by	RG

A5.0

