



- GENERAL NOTES**
1. BUILDER TO VERIFY ALL EXISTING GRADES, EASEMENTS, SETBACKS & HOUSE LOCATION.
 2. VERIFY W/ A/C CONTRACTOR BEFORE FRAMING FOR A/C DUCTS THROUGHOUT HOUSE.
 3. MODIFICATIONS TO THE PLANS AND ELEVATIONS ARE SOMETIMES NECESSARY DUE TO JOB-SITE CONDITIONS.
 4. ALL WINDOWS TO BE LOW 'E' GLASS.
 5. VERIFY ALL FRAMING AS PER STRUCTURAL ENGINEER DESIGNS.


FLOOR PLAN
SCALE: 3/8" = 1'-0"

HOUSE FOOTAGES	
LIVING AREA:	1,428 #
PORCH:	69 #
PATIO:	93 #
CARPORT:	250 #
STONE LUG:	12 #
TOTAL COVID AREA: 1,858 #	

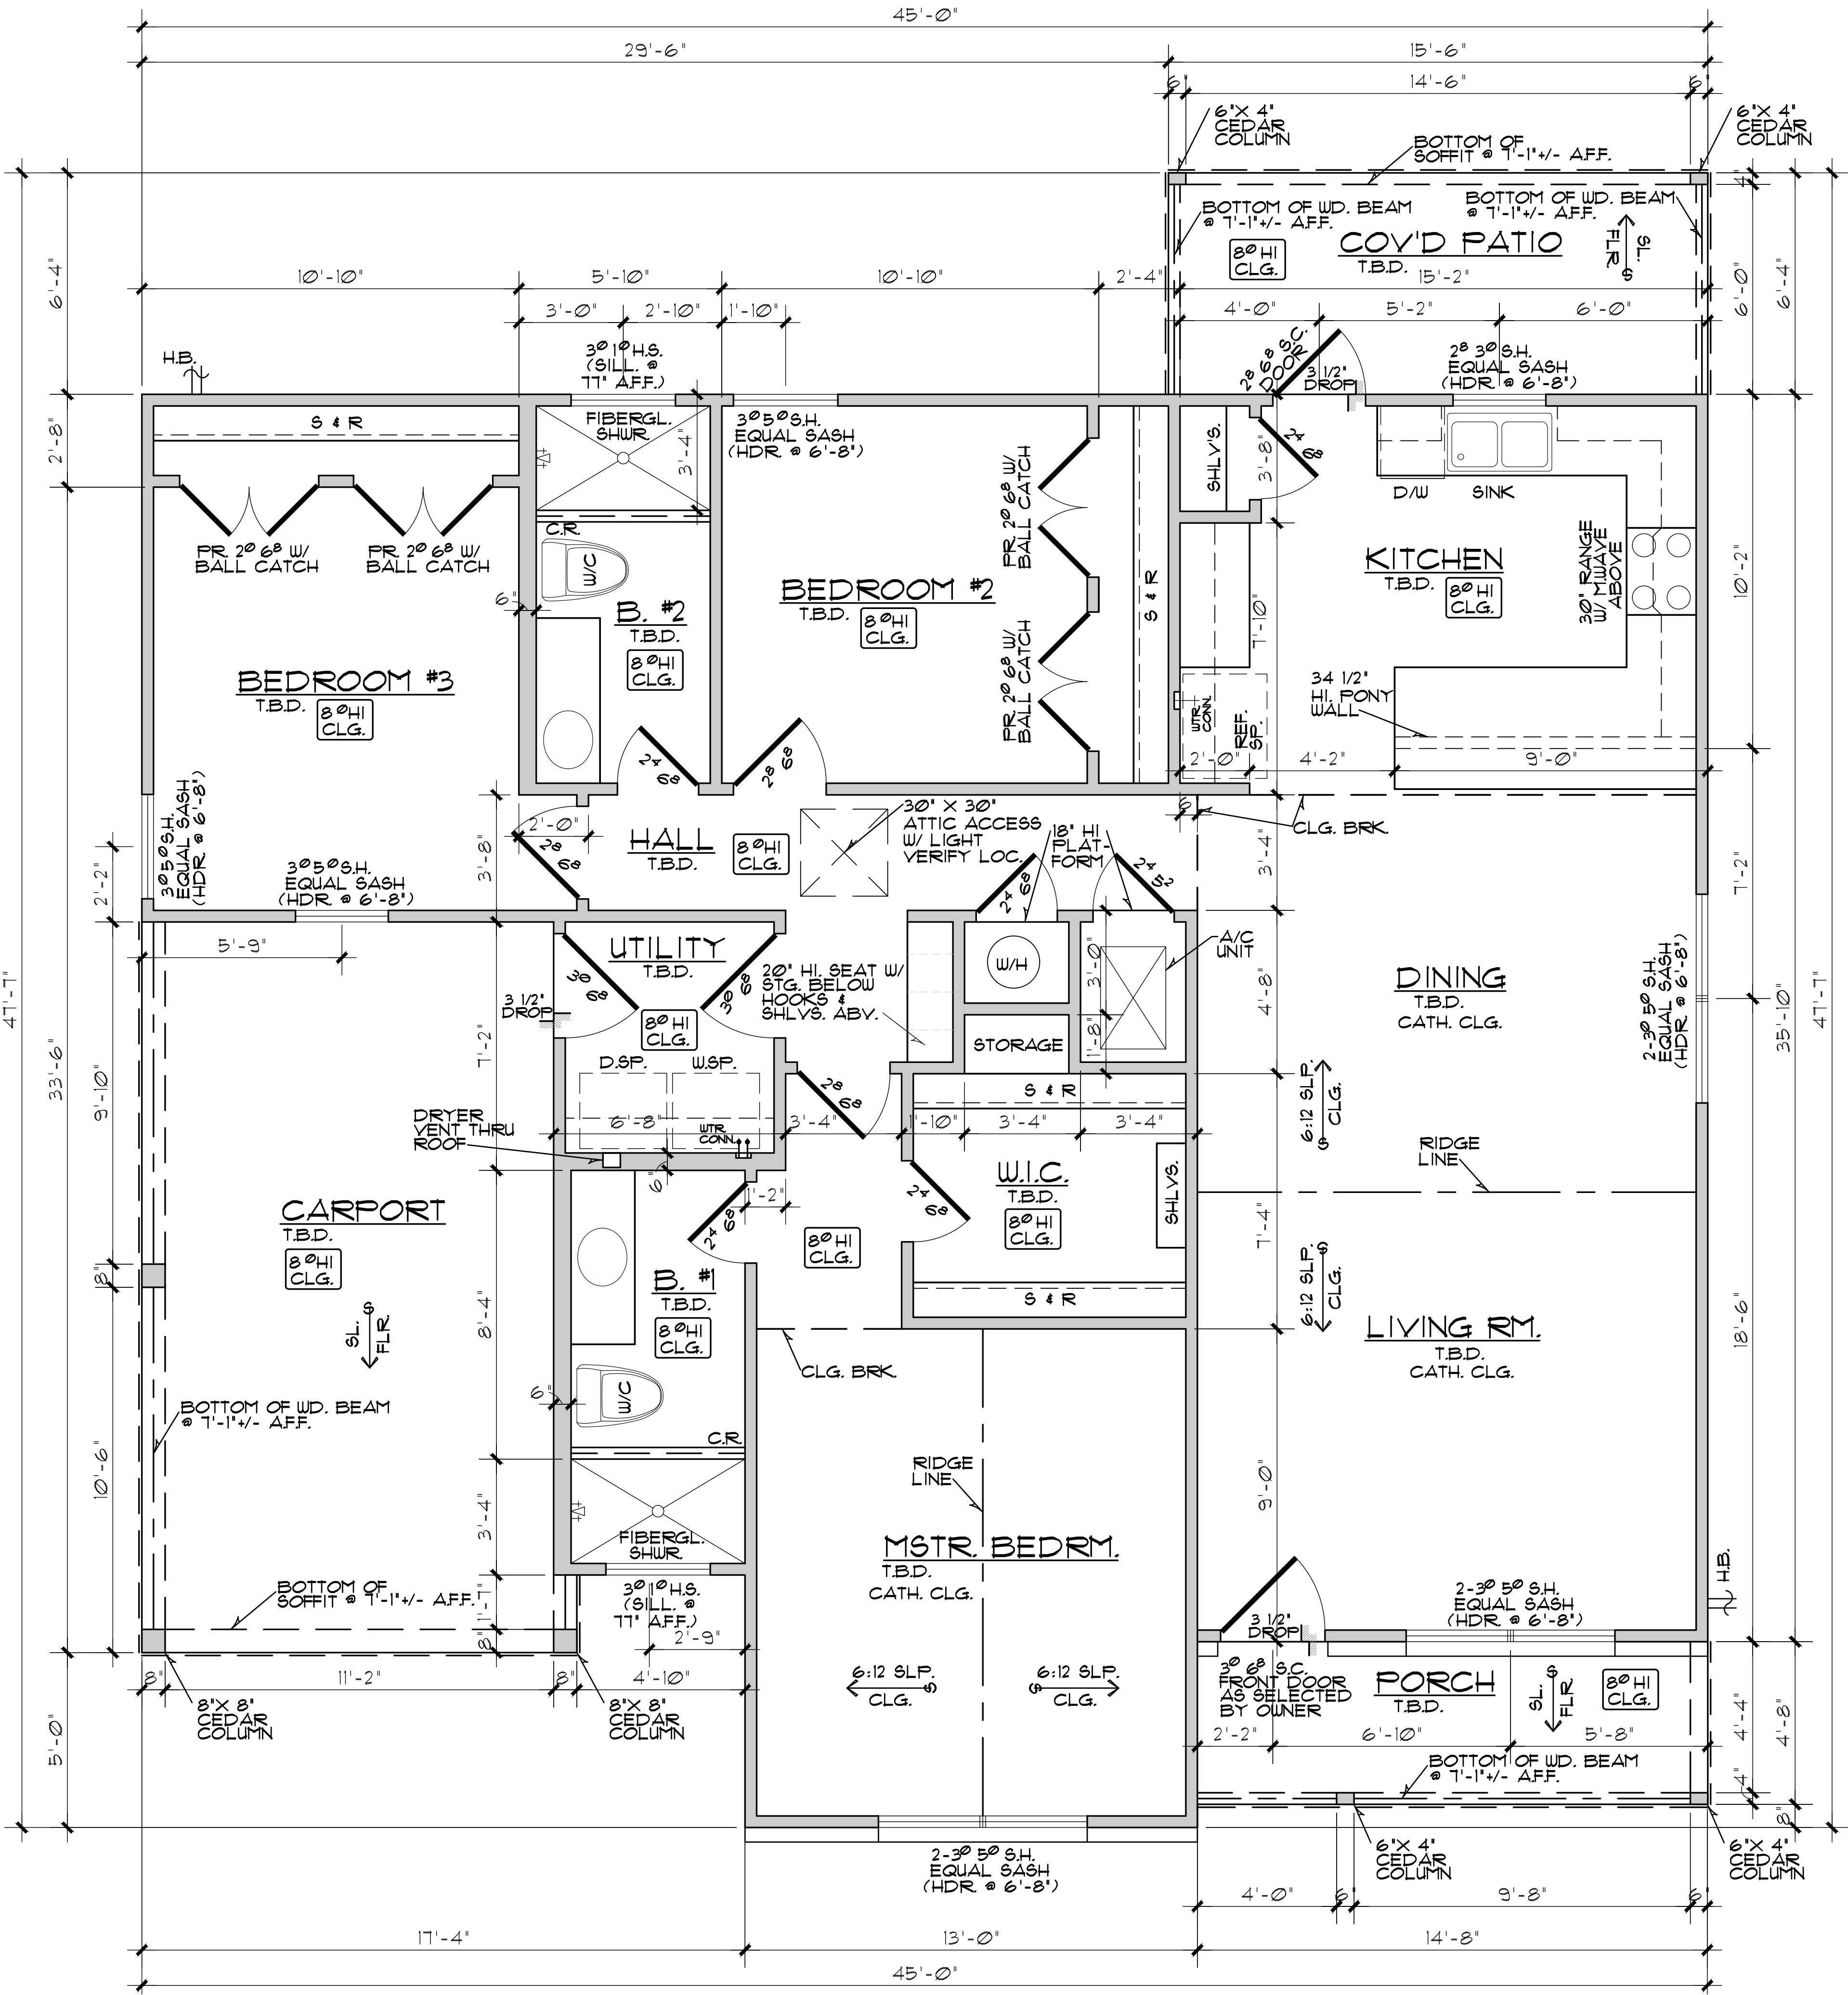


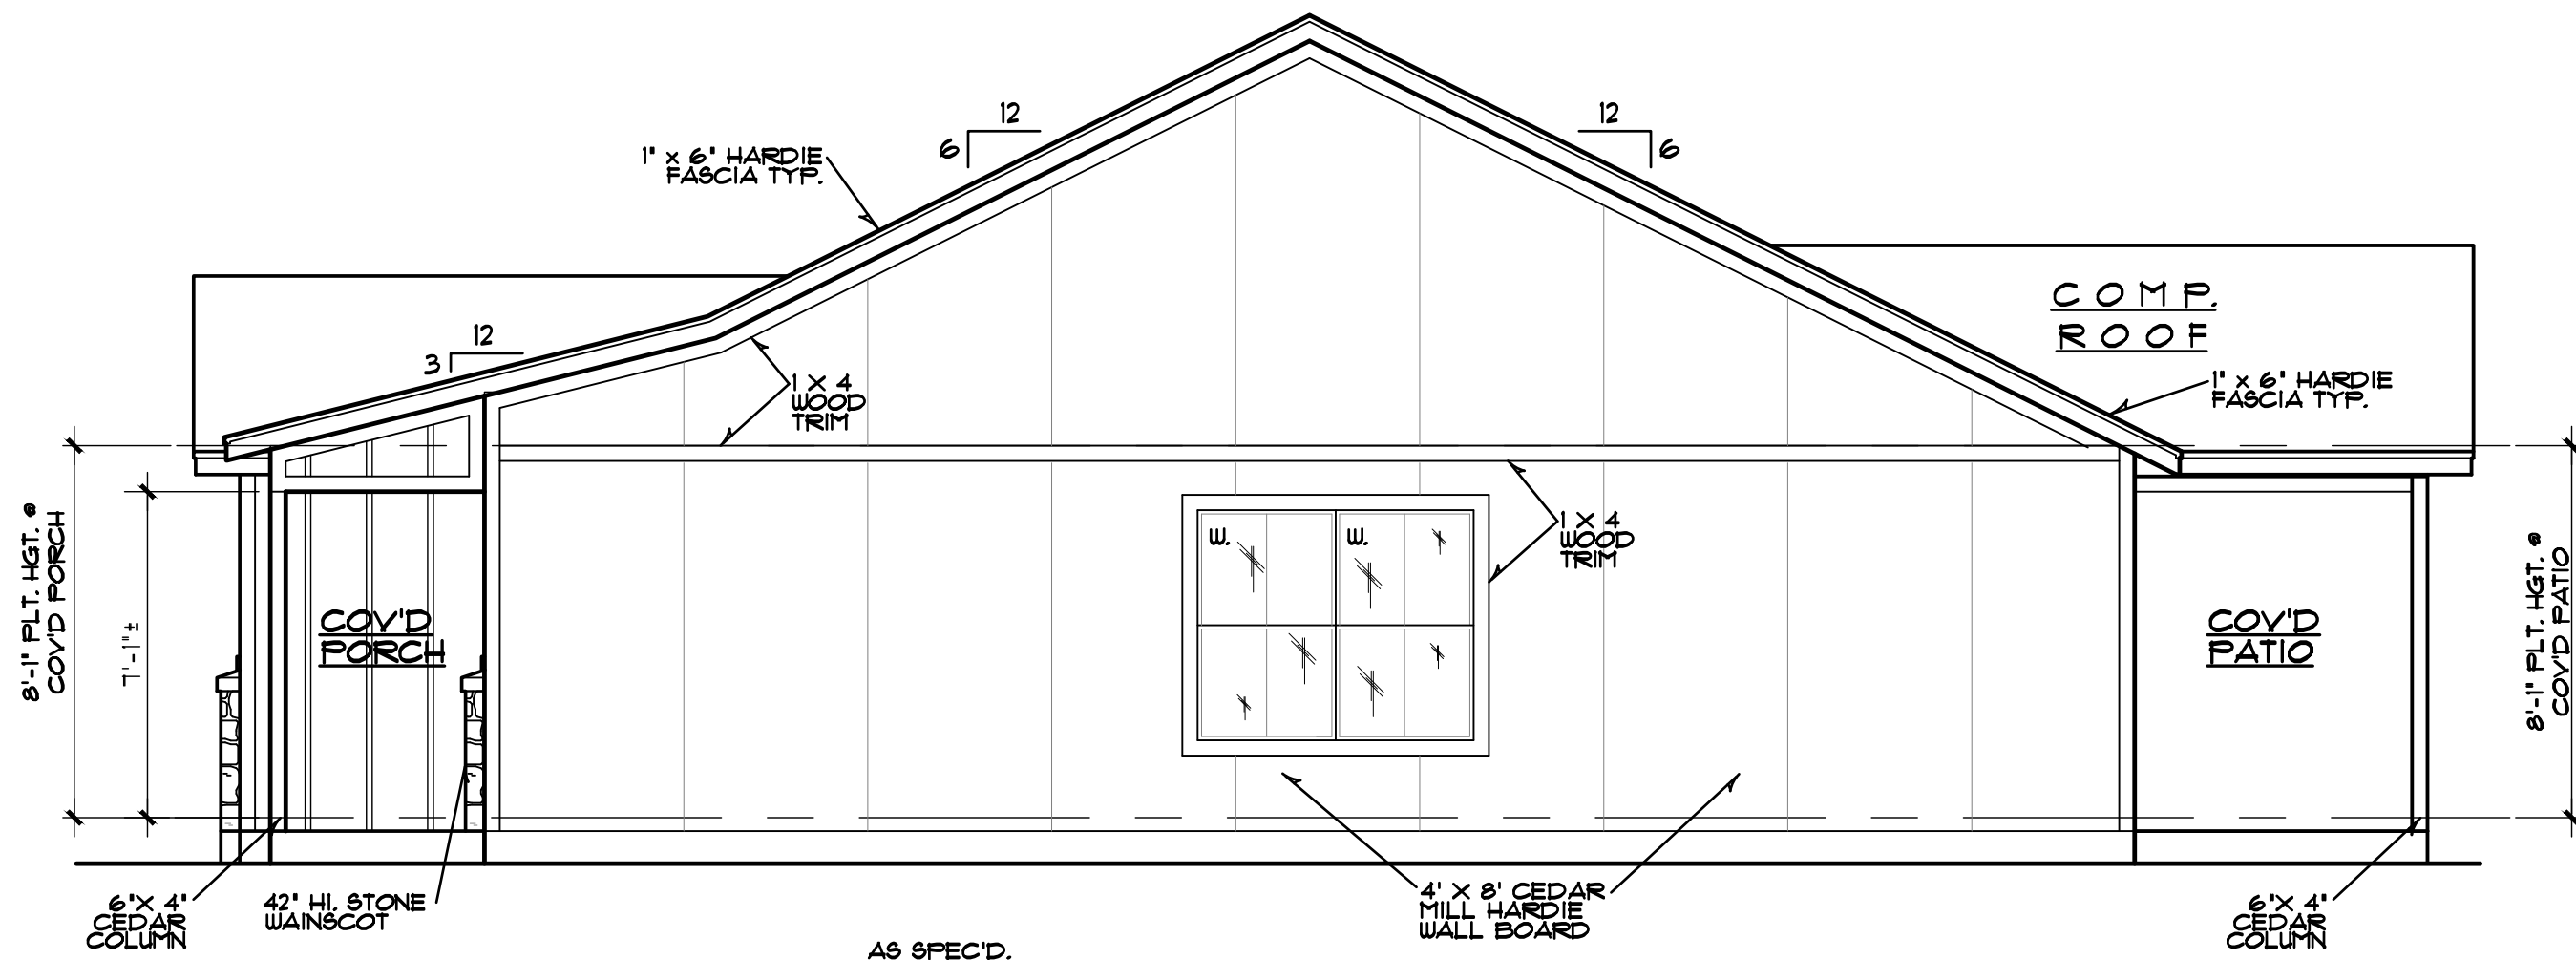


RIGHT SIDE ELEVATION
SCALE: 1/4" = 1'-0"

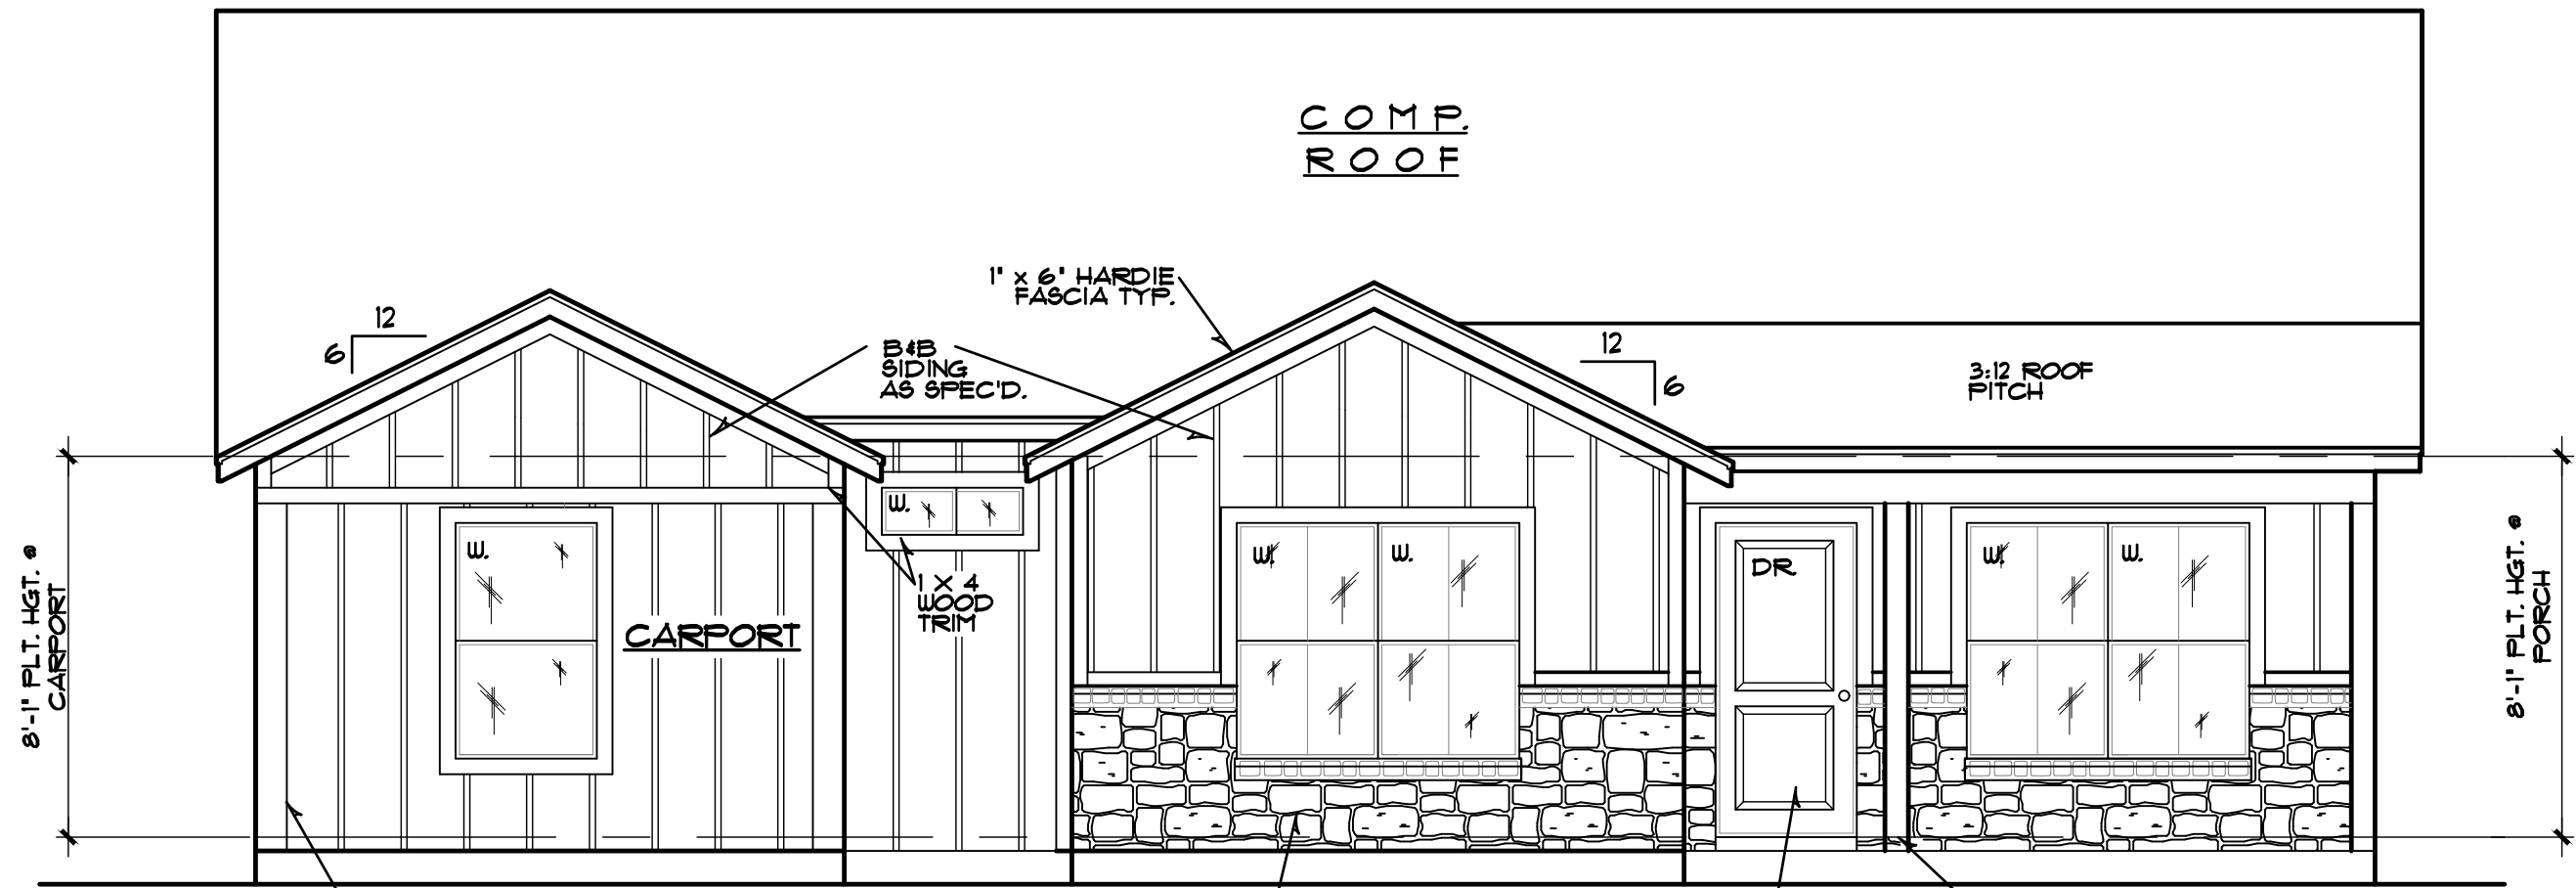


FRONT ELEVATION
SCALE: 1/4" = 1'-0"

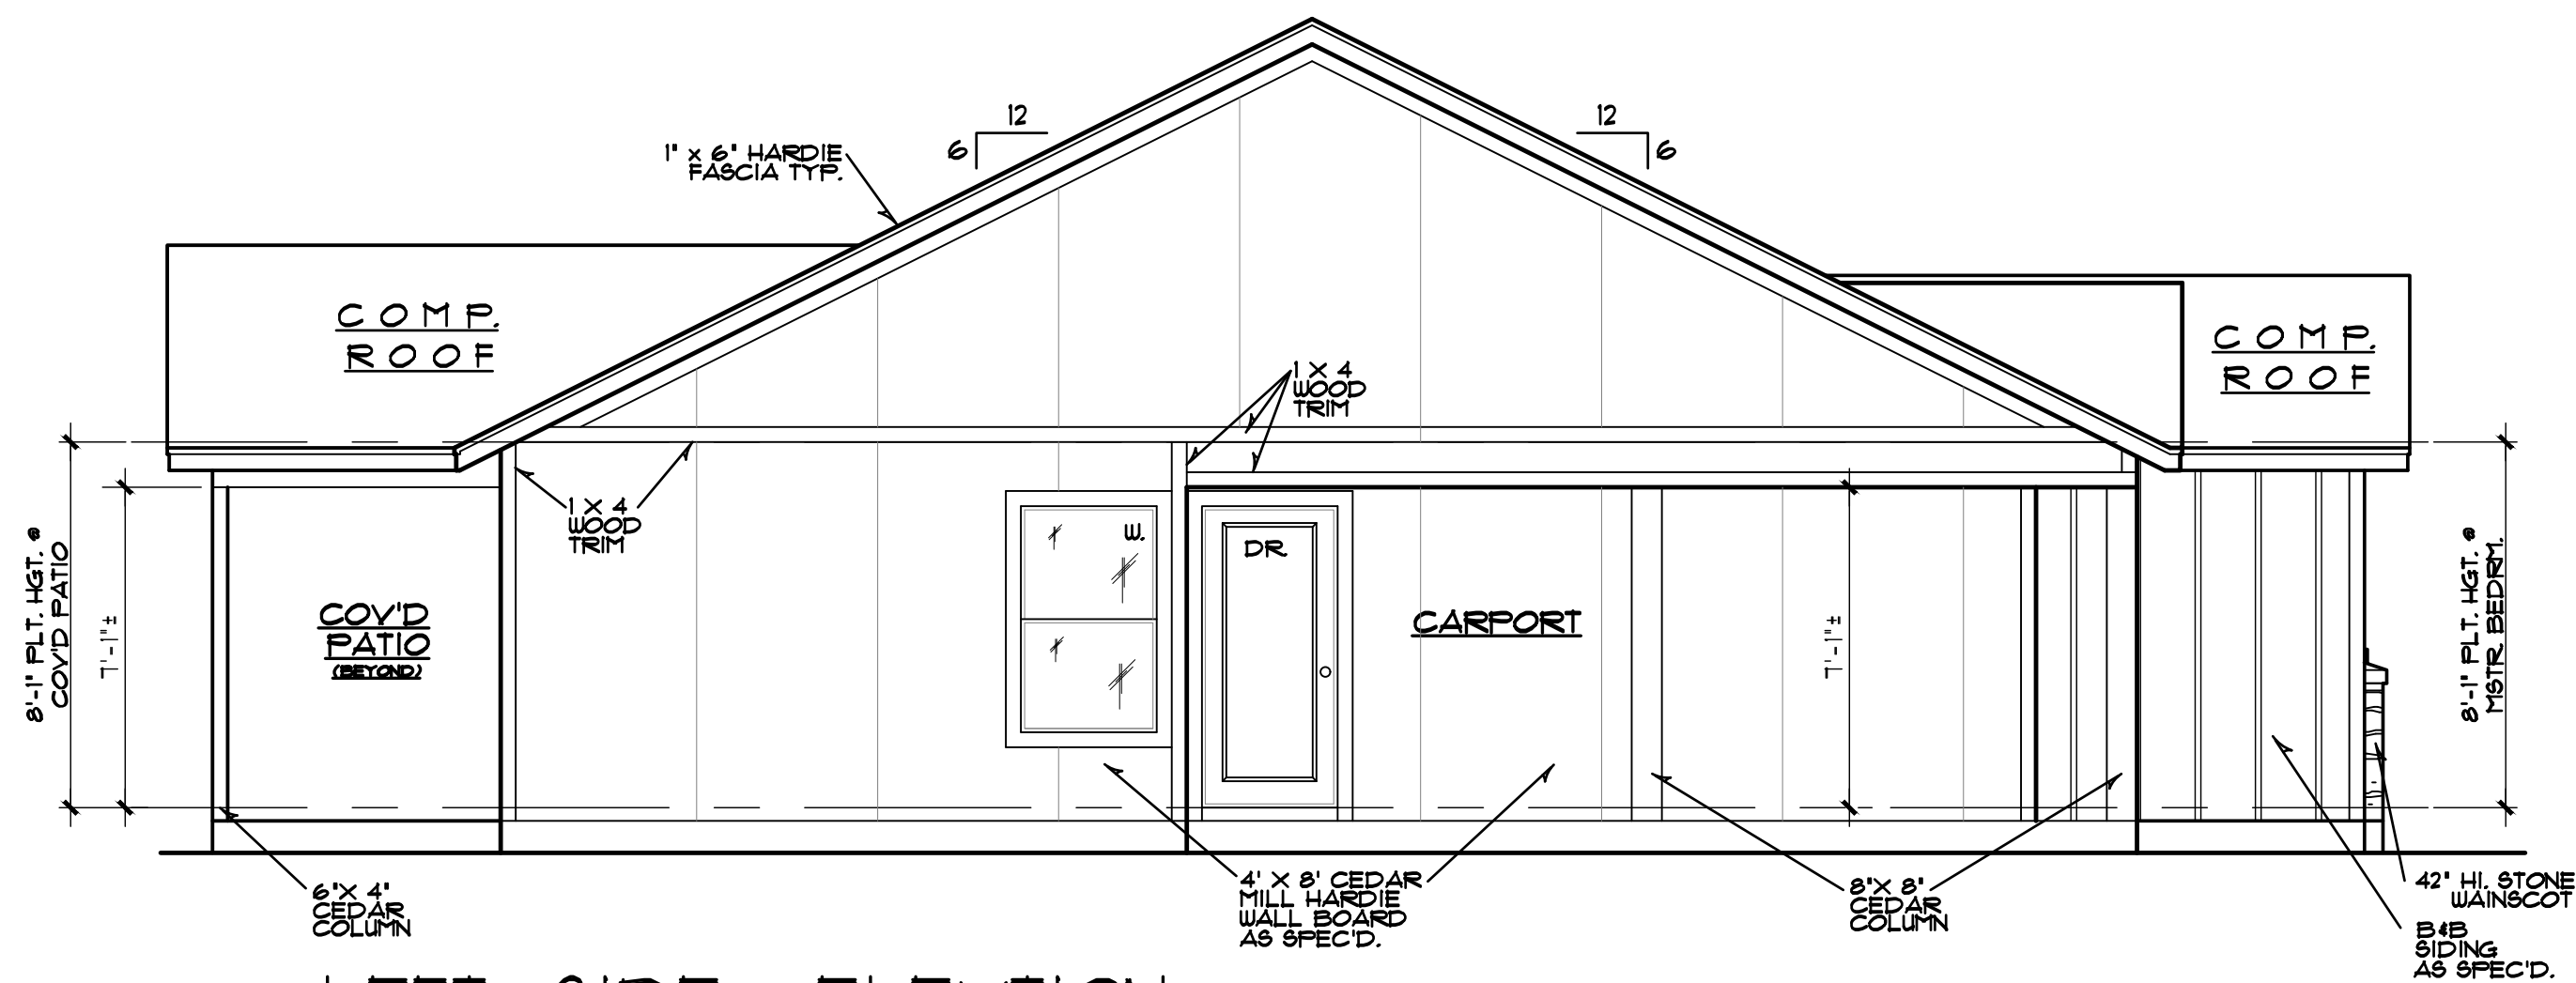


LEFT SIDE ELEVATION
SCALE: 1/4" = 1'-0"

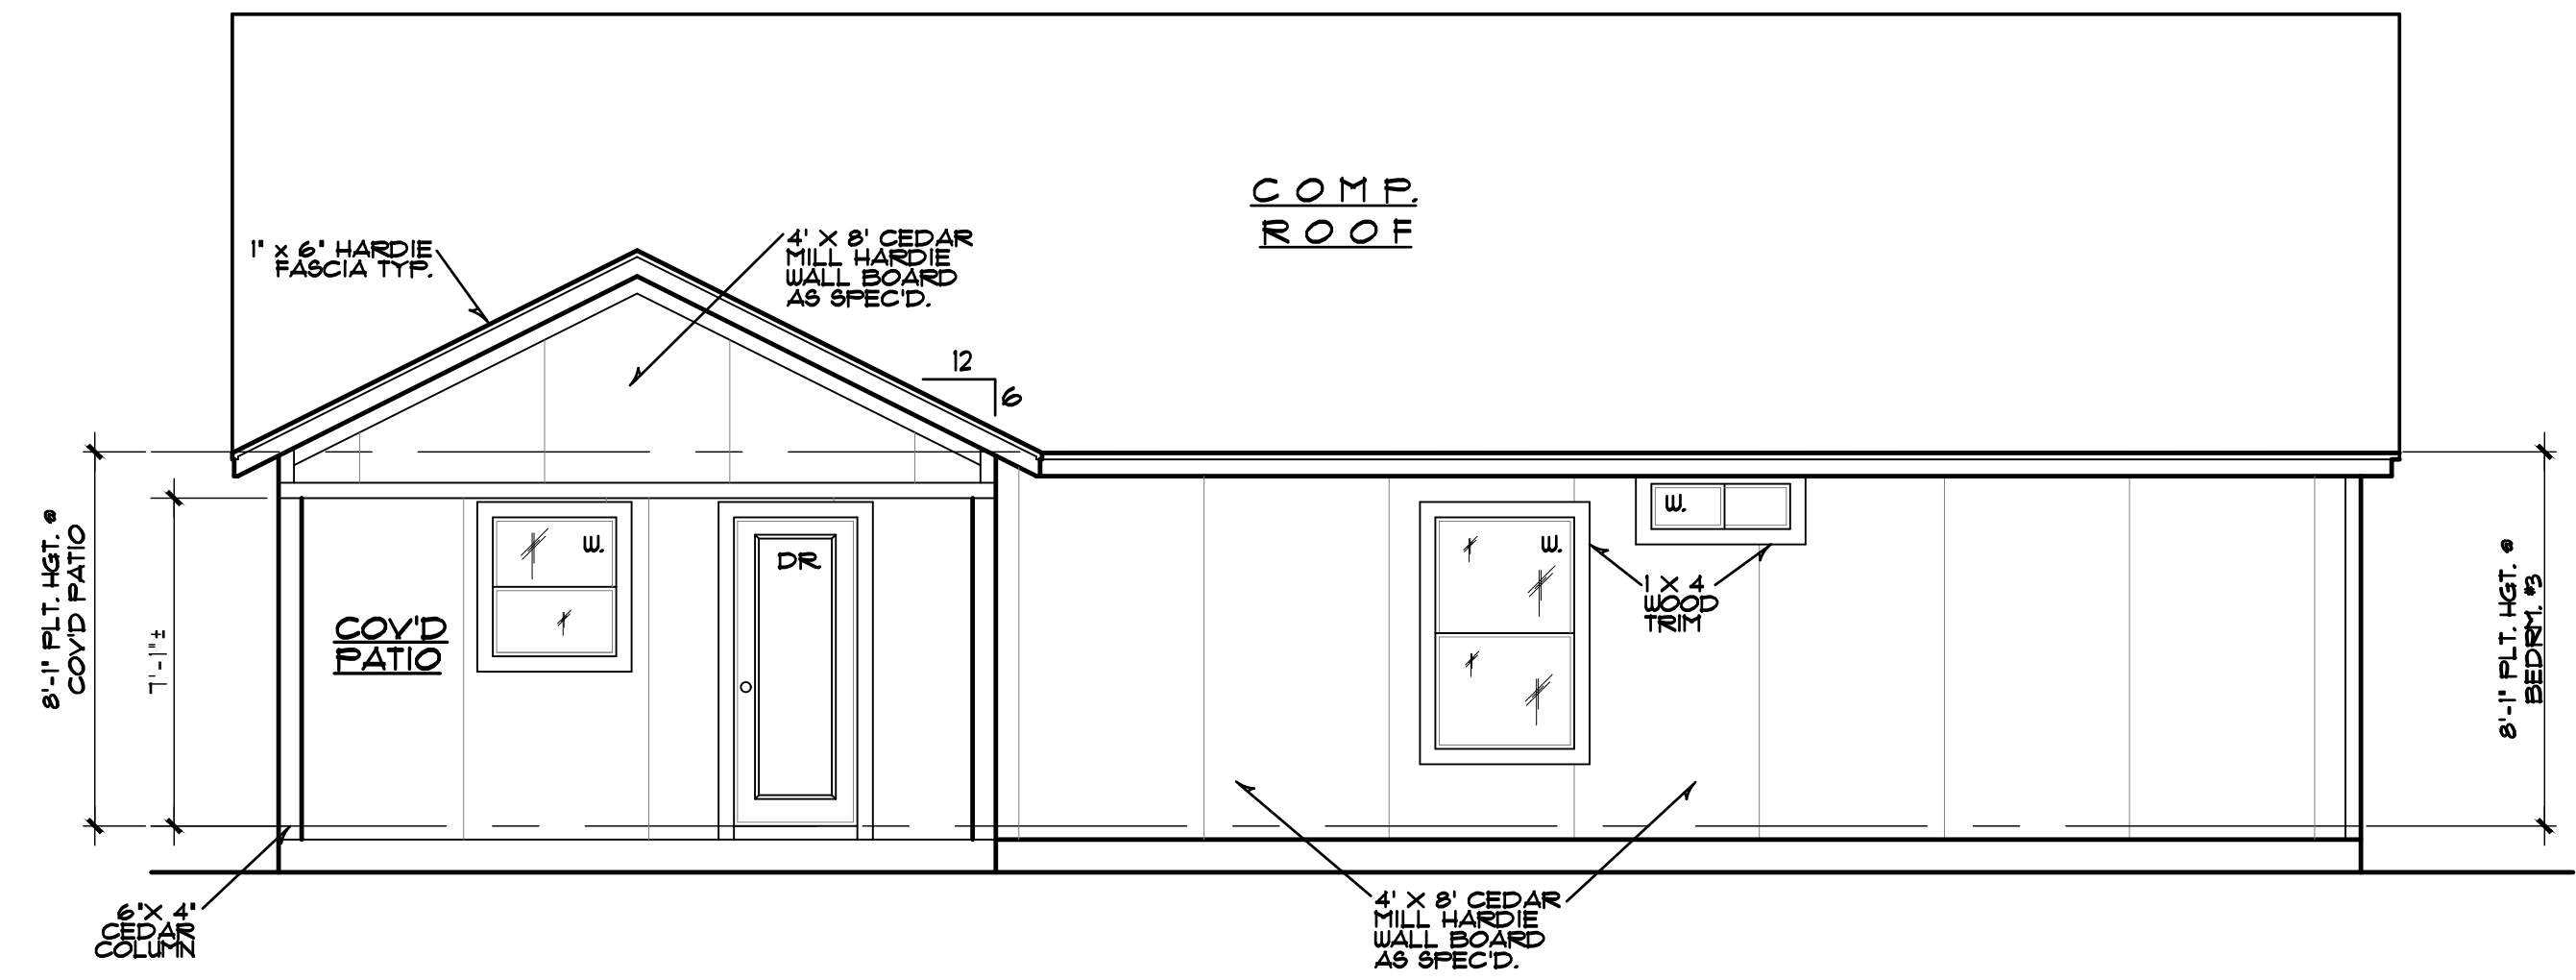


REAR ELEVATION
SCALE: 1/4" = 1'-0"

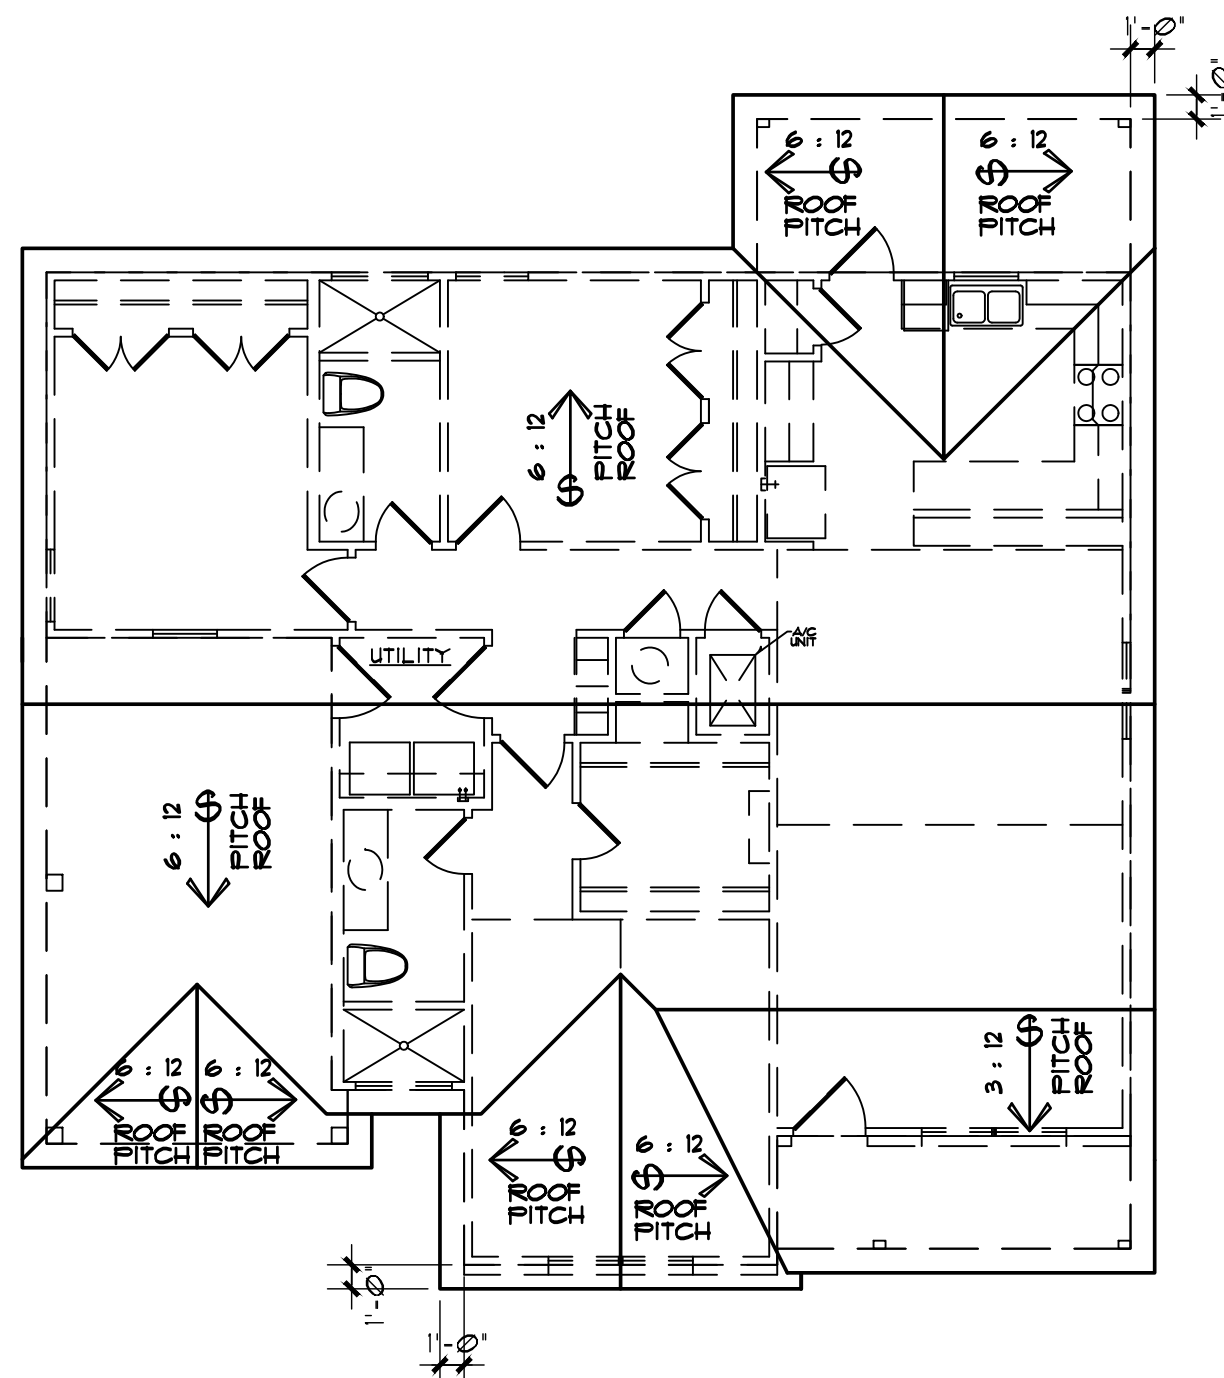

ROOF PLAN
SCALE: 1/8" = 1'-0"

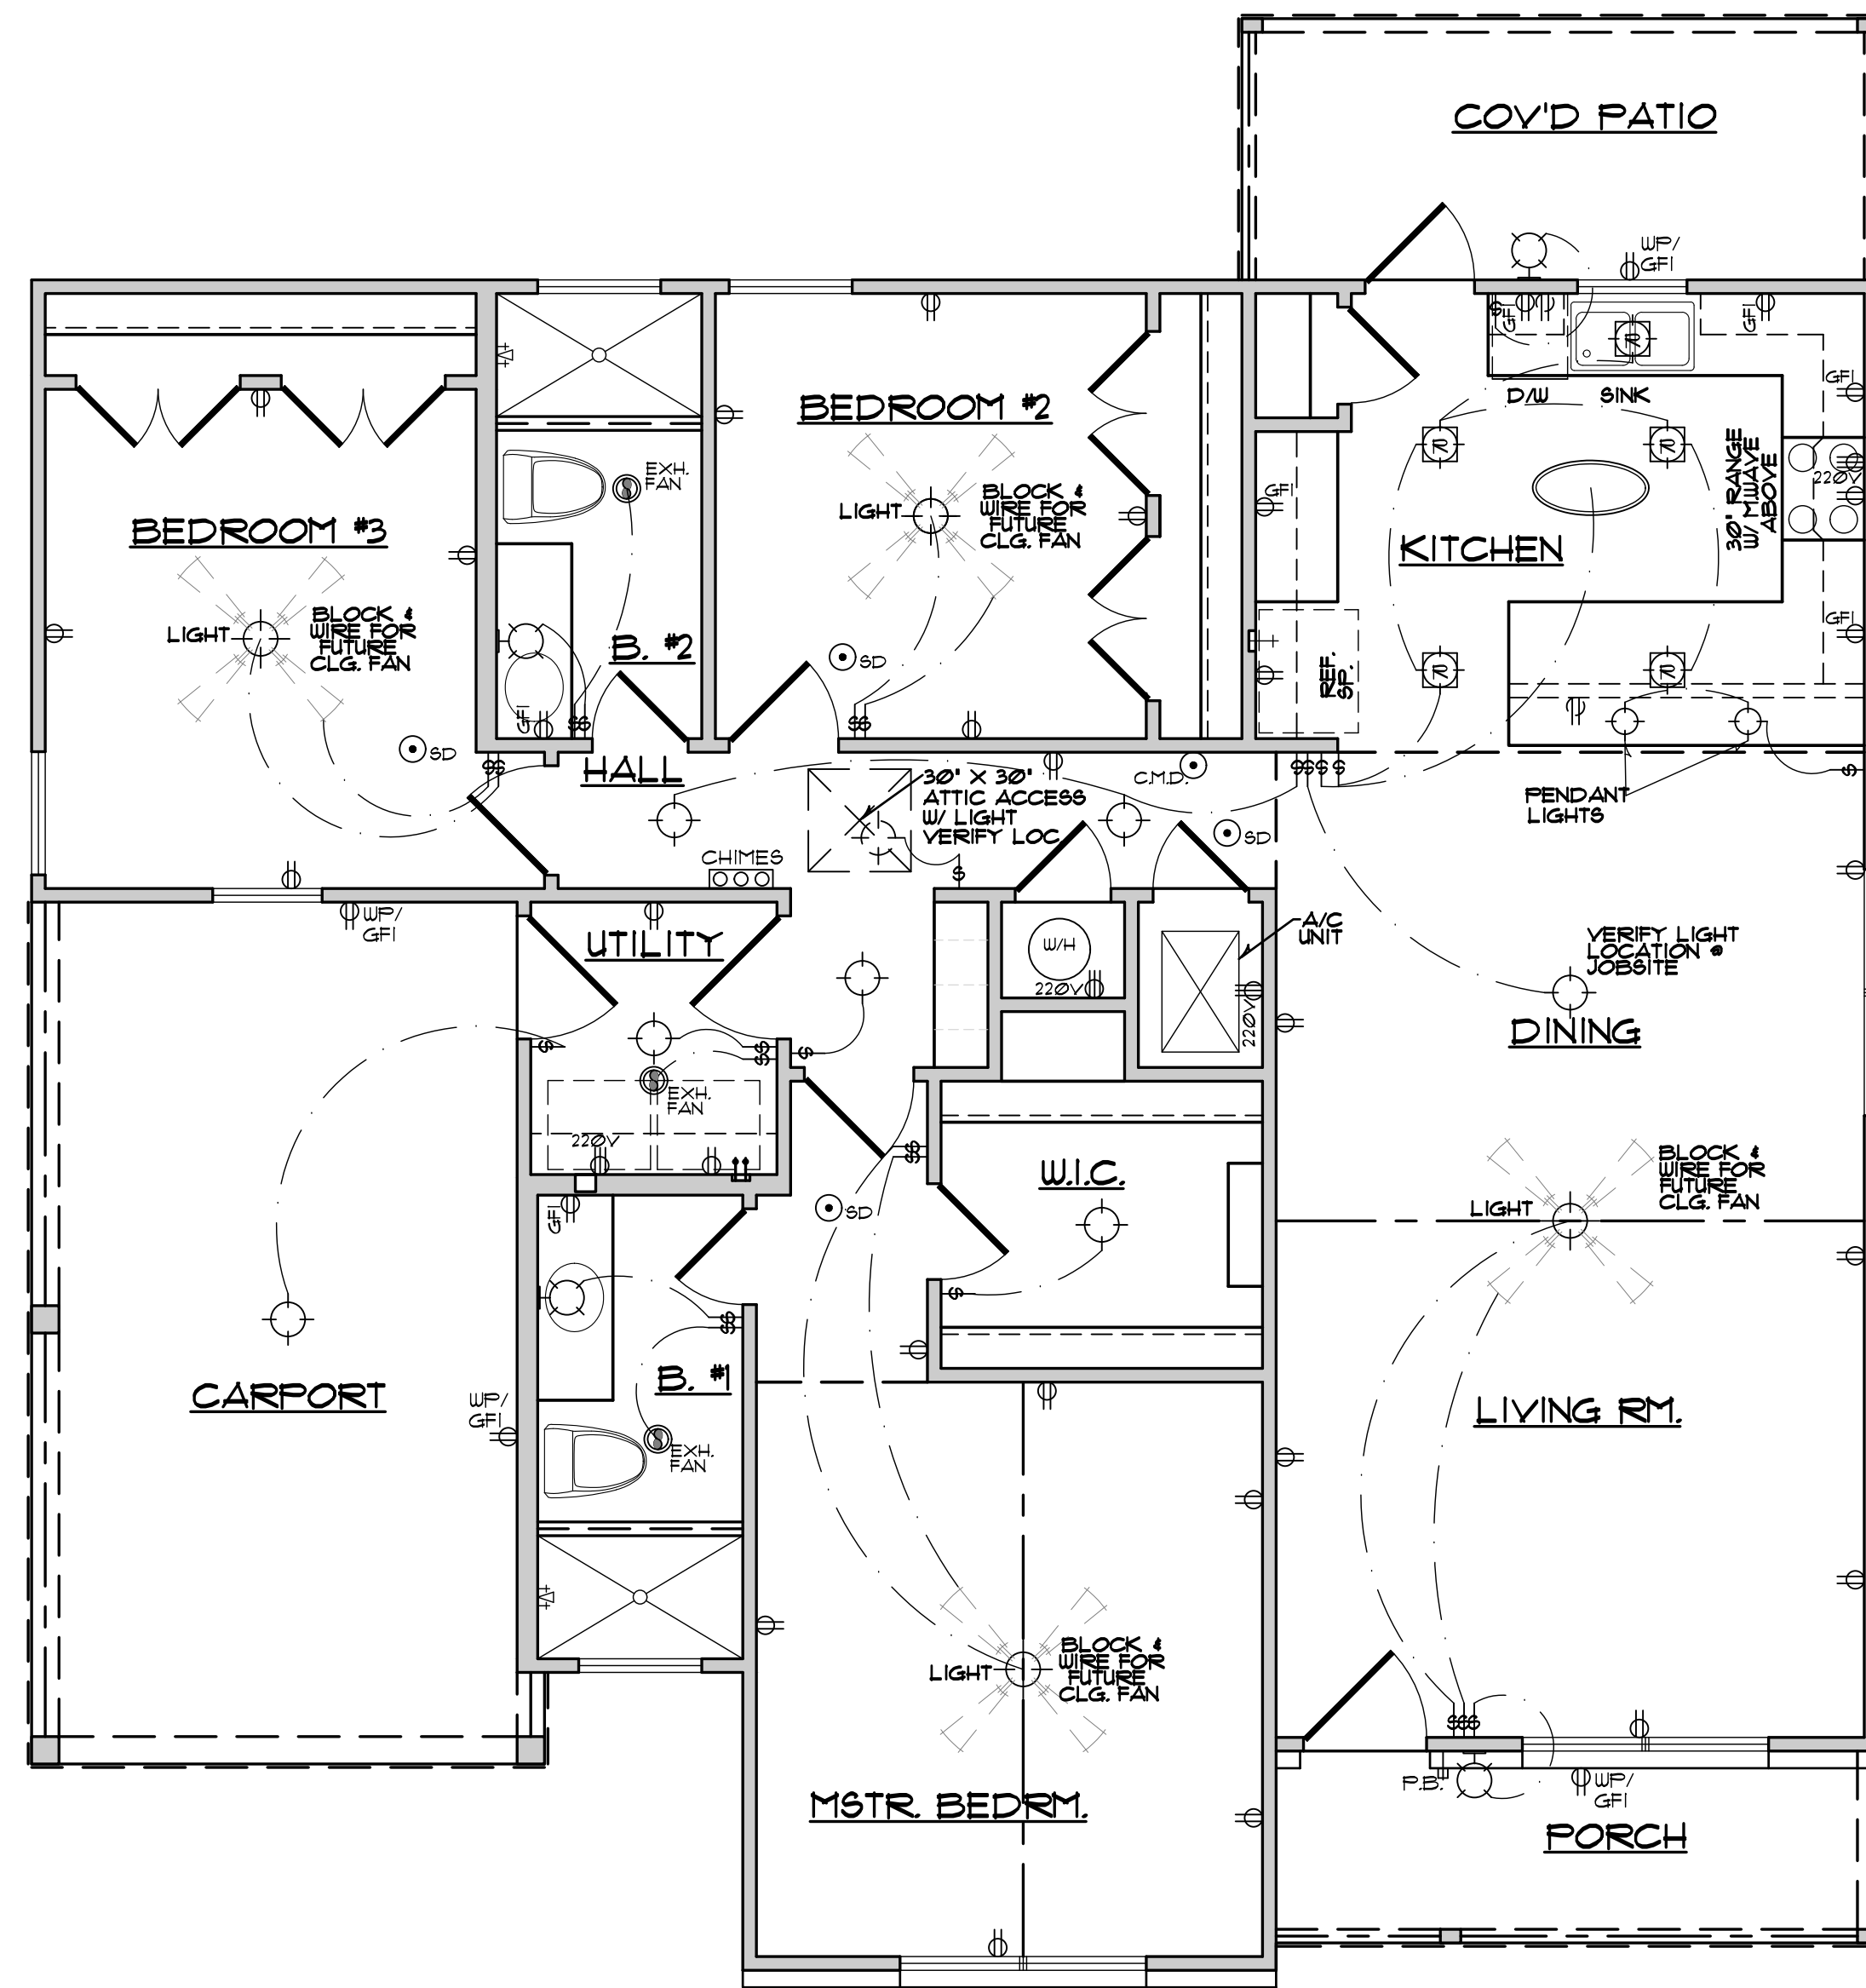

ELECTRICAL FLOOR PLAN
SCALE: 1/4" = 1'-0"

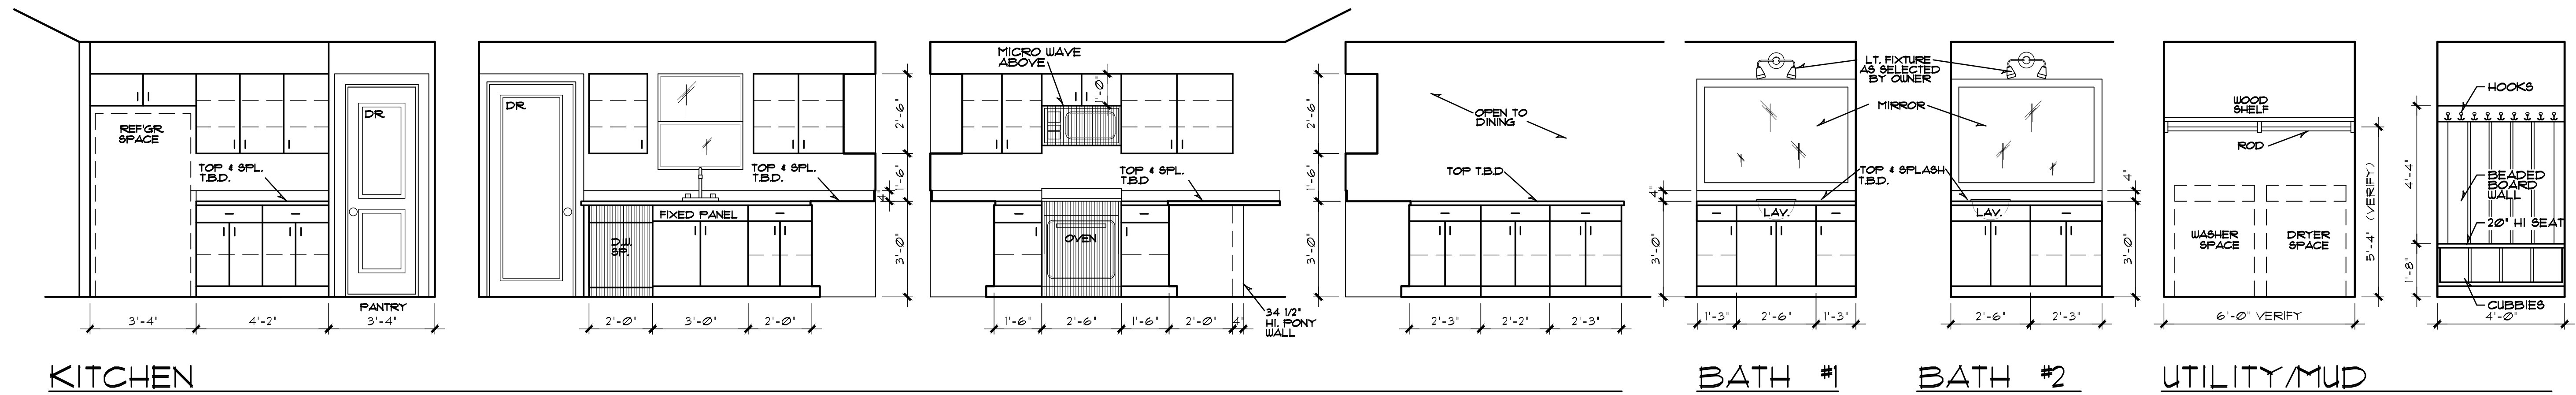

INTERIOR CABINET ELEVATIONS

SCALE: 3/8" = 1'-0" NOTE: ALL CABINET DIMENSIONS & DESIGN TO BE FIELD VERIFIED W/ BUILDER.