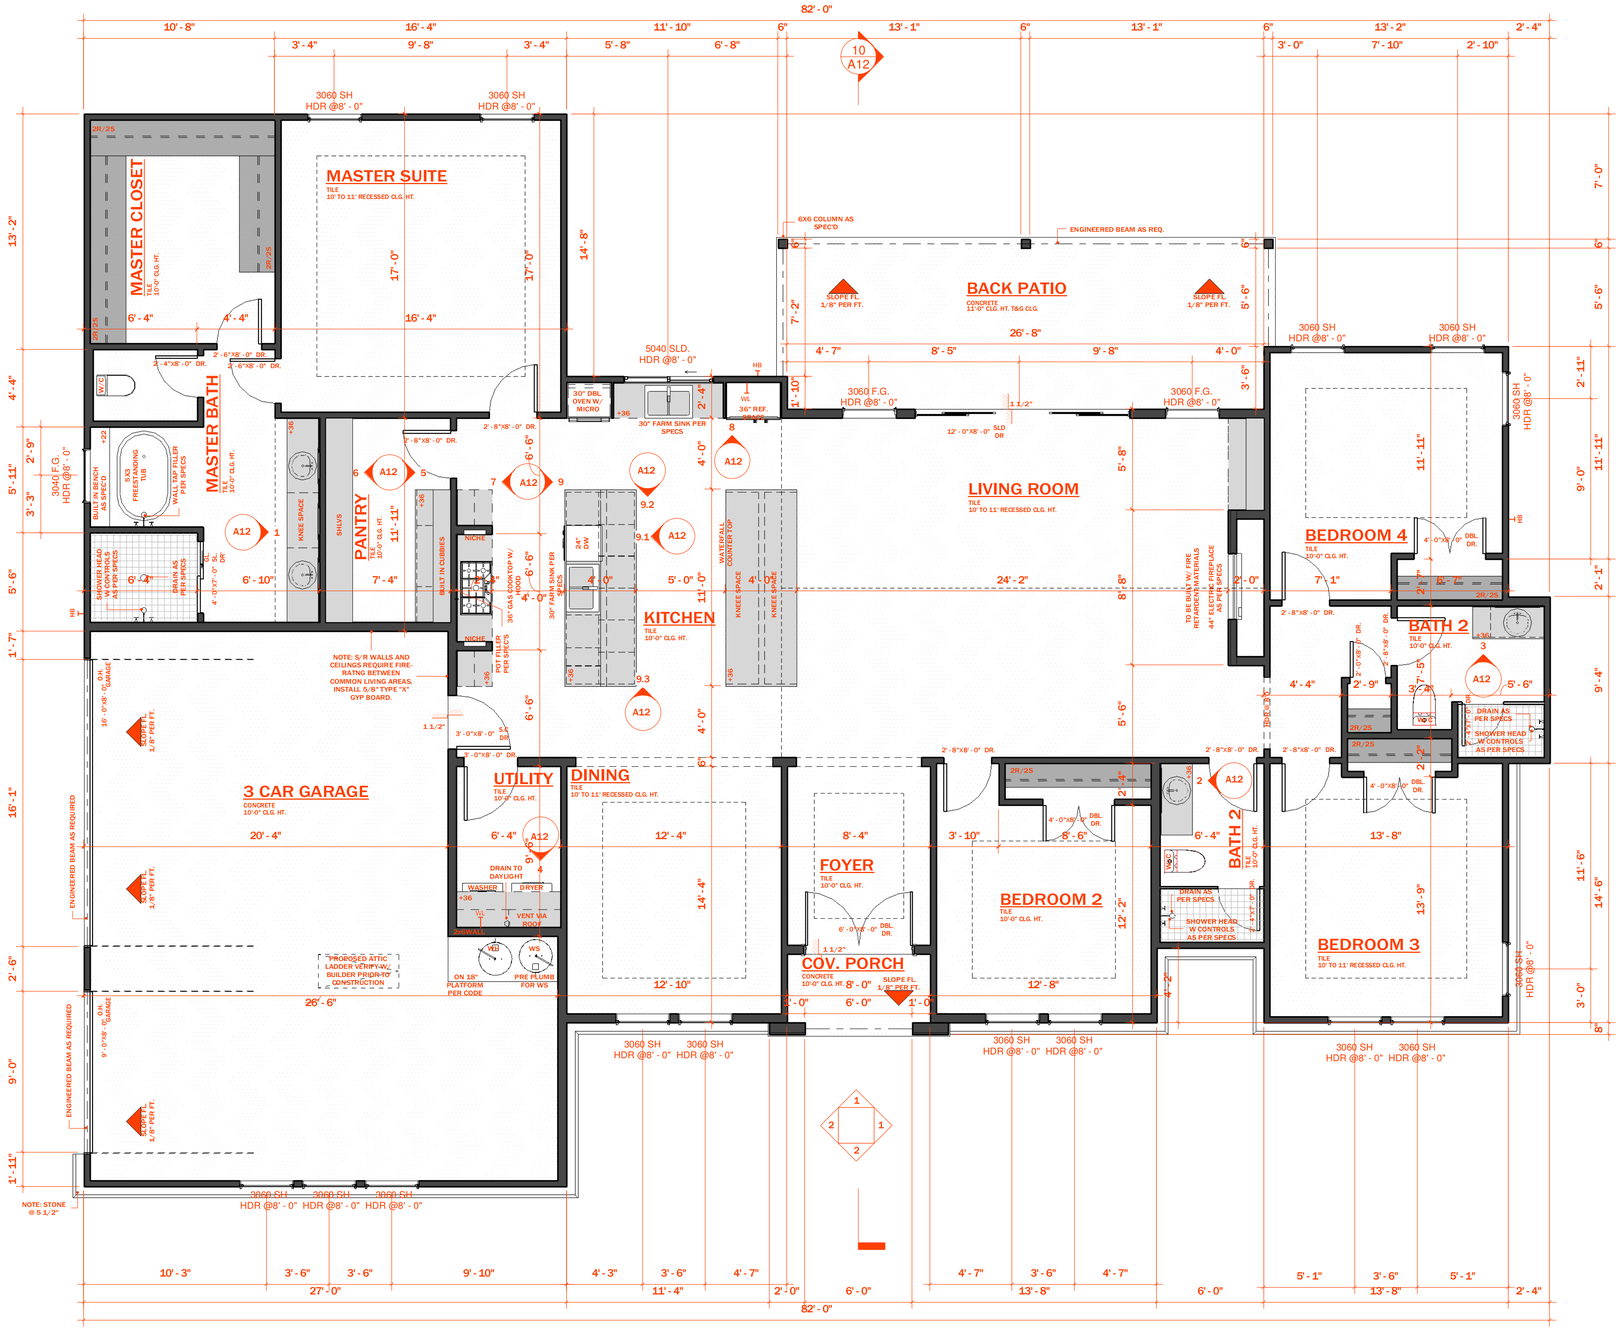


1 FLOOR PLAN

SCALE: 1/4" = 1'-0"

0' 2' 4' 8'

SCALE: 1/4" = 1' - 0"

design studio llc

1415 HERMINE BLVD.
SAN ANTONIO, TX 78201
PH: 956-739-0772

©2026

153 TIMBER PLACE

LA VERNIA, TX
78121

Project No. JE277226

DATE ISSUED

08/24/2026

Revisions Initials

Notes

THESE DOCUMENTS ARE AN AGENT OF THE DESIGNER MA DESIGN STUDIO, LLC AND ARE OF USE TO THIS PROJECT ONLY.

DESIGNER IS AUTHOR AND OWNER TO THESE DOCUMENTS, DESIGN CONCEPTS, IDEAS AND EXPRESSIONS OF DESIGN SHOWN IN THESE DOCUMENTS. VIOLATIONS TO DESIGNERS RIGHTS ARE SUBJECT TO LEGAL ACTION.

WORK TO BE DONE INDEPENDENTLY BY CONTRACTOR/OWNER AT THIER OWN DESCRETION. TO ABIDE BY ALL LOCAL CODES AND PER IRC.

MA DESIGN STUDIO, LLC IS NOT AN ENGINEERING FIRM. CONTRACTOR/OWNER SHOULD SEEK ENGINEER FOR STRUCTURAL SPECIFICATIONS FOR FRAMING, FOUNDATION OR ANY OTHER SUCH STRUCTURAL ELEMENTS.

Scale 1/4" = 1'-0"

FLOOR PLAN

A6

Sheet No. ©2026