INSTALL 2000sf OF FIELD USING 1000' OF DRIP TUBING. THERE SHALL BE NO PARKING, DRIVING OR STORAGE ON THE SEPTIC FIELD AT ANY TIME FOR ANY REASON.

*USE TWO WAY CLEANOUT
**USE SCH-40 OR SDR-26 TO TANK

X= TEST HOLE

NOTE:
NO OSSF SYSTEM CAN BE INSTALLED ON THE SAME PROPERTY AS THE SINGLE FAMILY DWELLING, DUE TO PLACEMENT OF HOUSE AND SIZE OF LOT. HC CASITAS HOLDINGS, LLC. OWNS BOTH PROPERTIES.

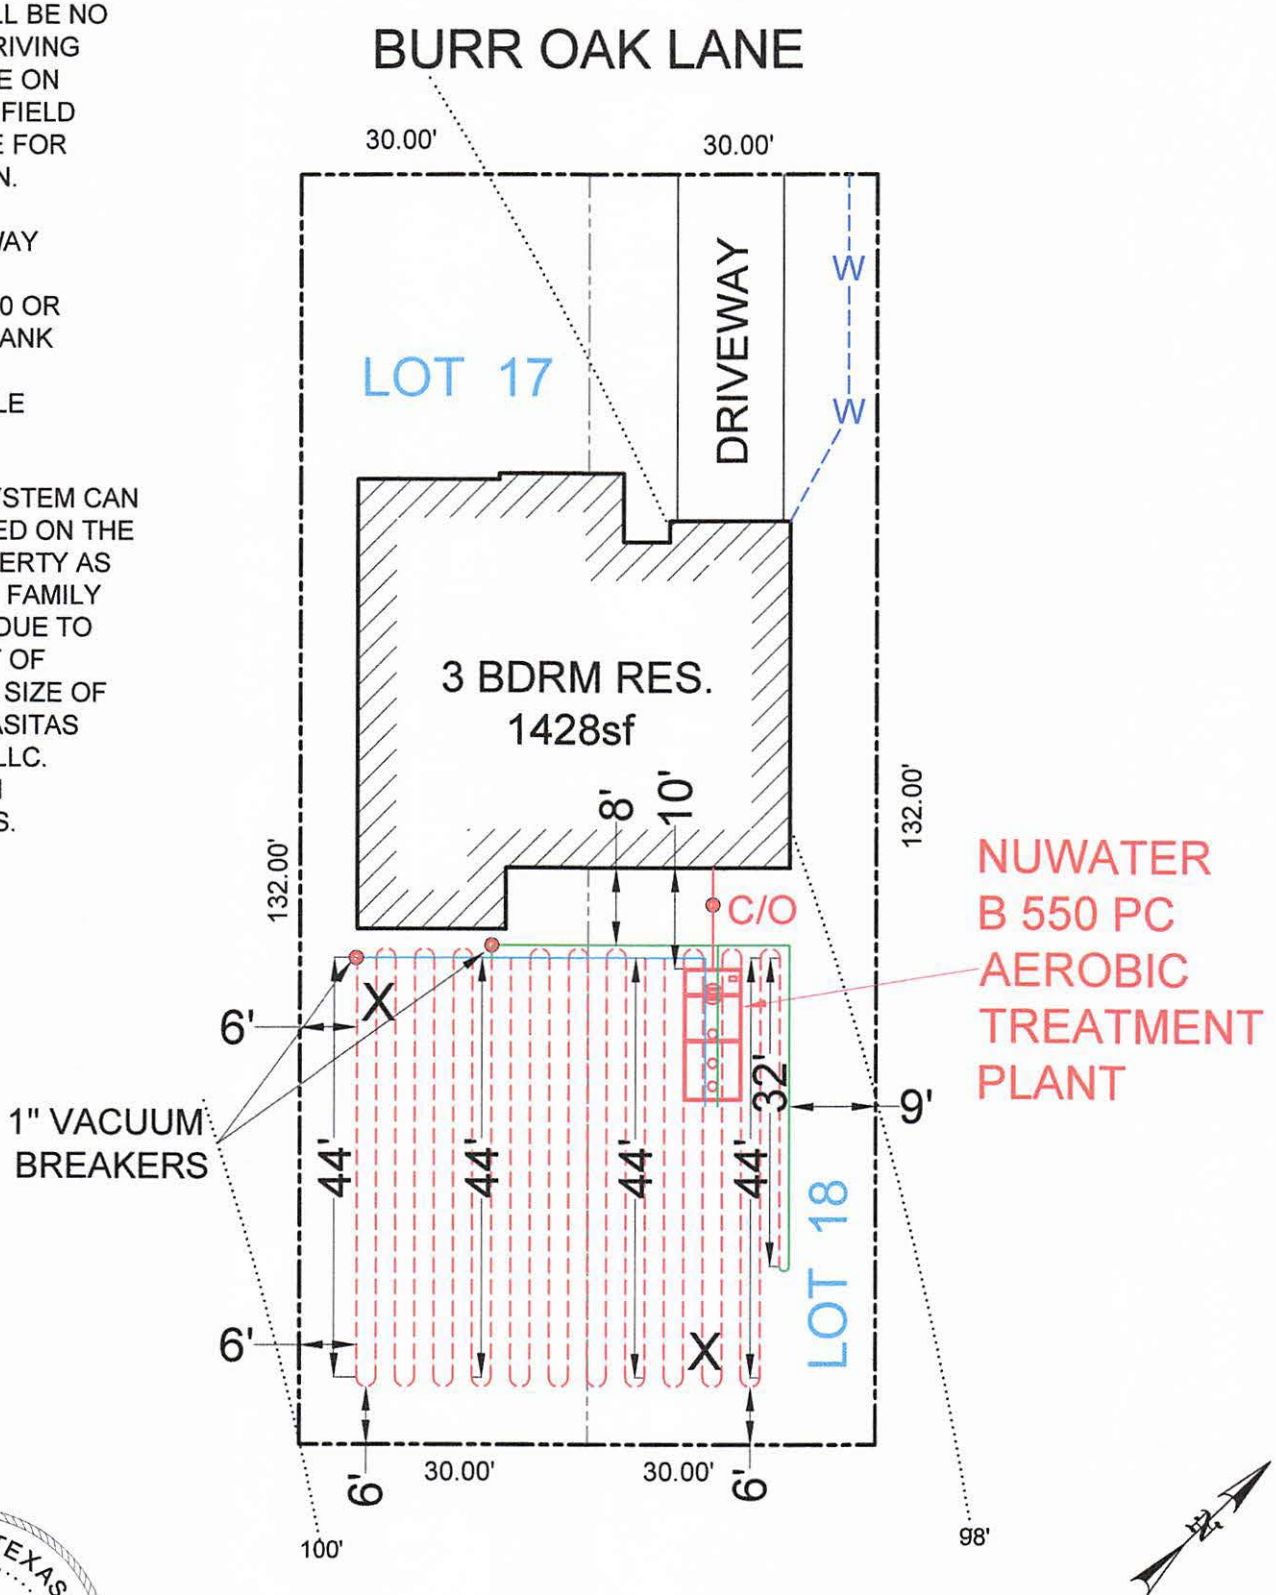

STATE OF TEXAS
GREG W. JOHNSON
87587
REGISTERED
PROFESSIONAL ENGINEER

OWNER: HC CASITAS HOLDINGS, LLC.					DRAWN BY: EJS III
STREET ADDRESS: 554 BURR OAK LANE					
LEGAL DESC: CANYON SPRINGS RESORT		UNIT/SECTION/PHASE: 5	BLOCK: 67	LOT: 17 & 18	
PREPARED BY: GREG W. JOHNSON, P.E. F#002585	SCALE: 1"=20'	DATE: 6/25/2025	REVISED:		