


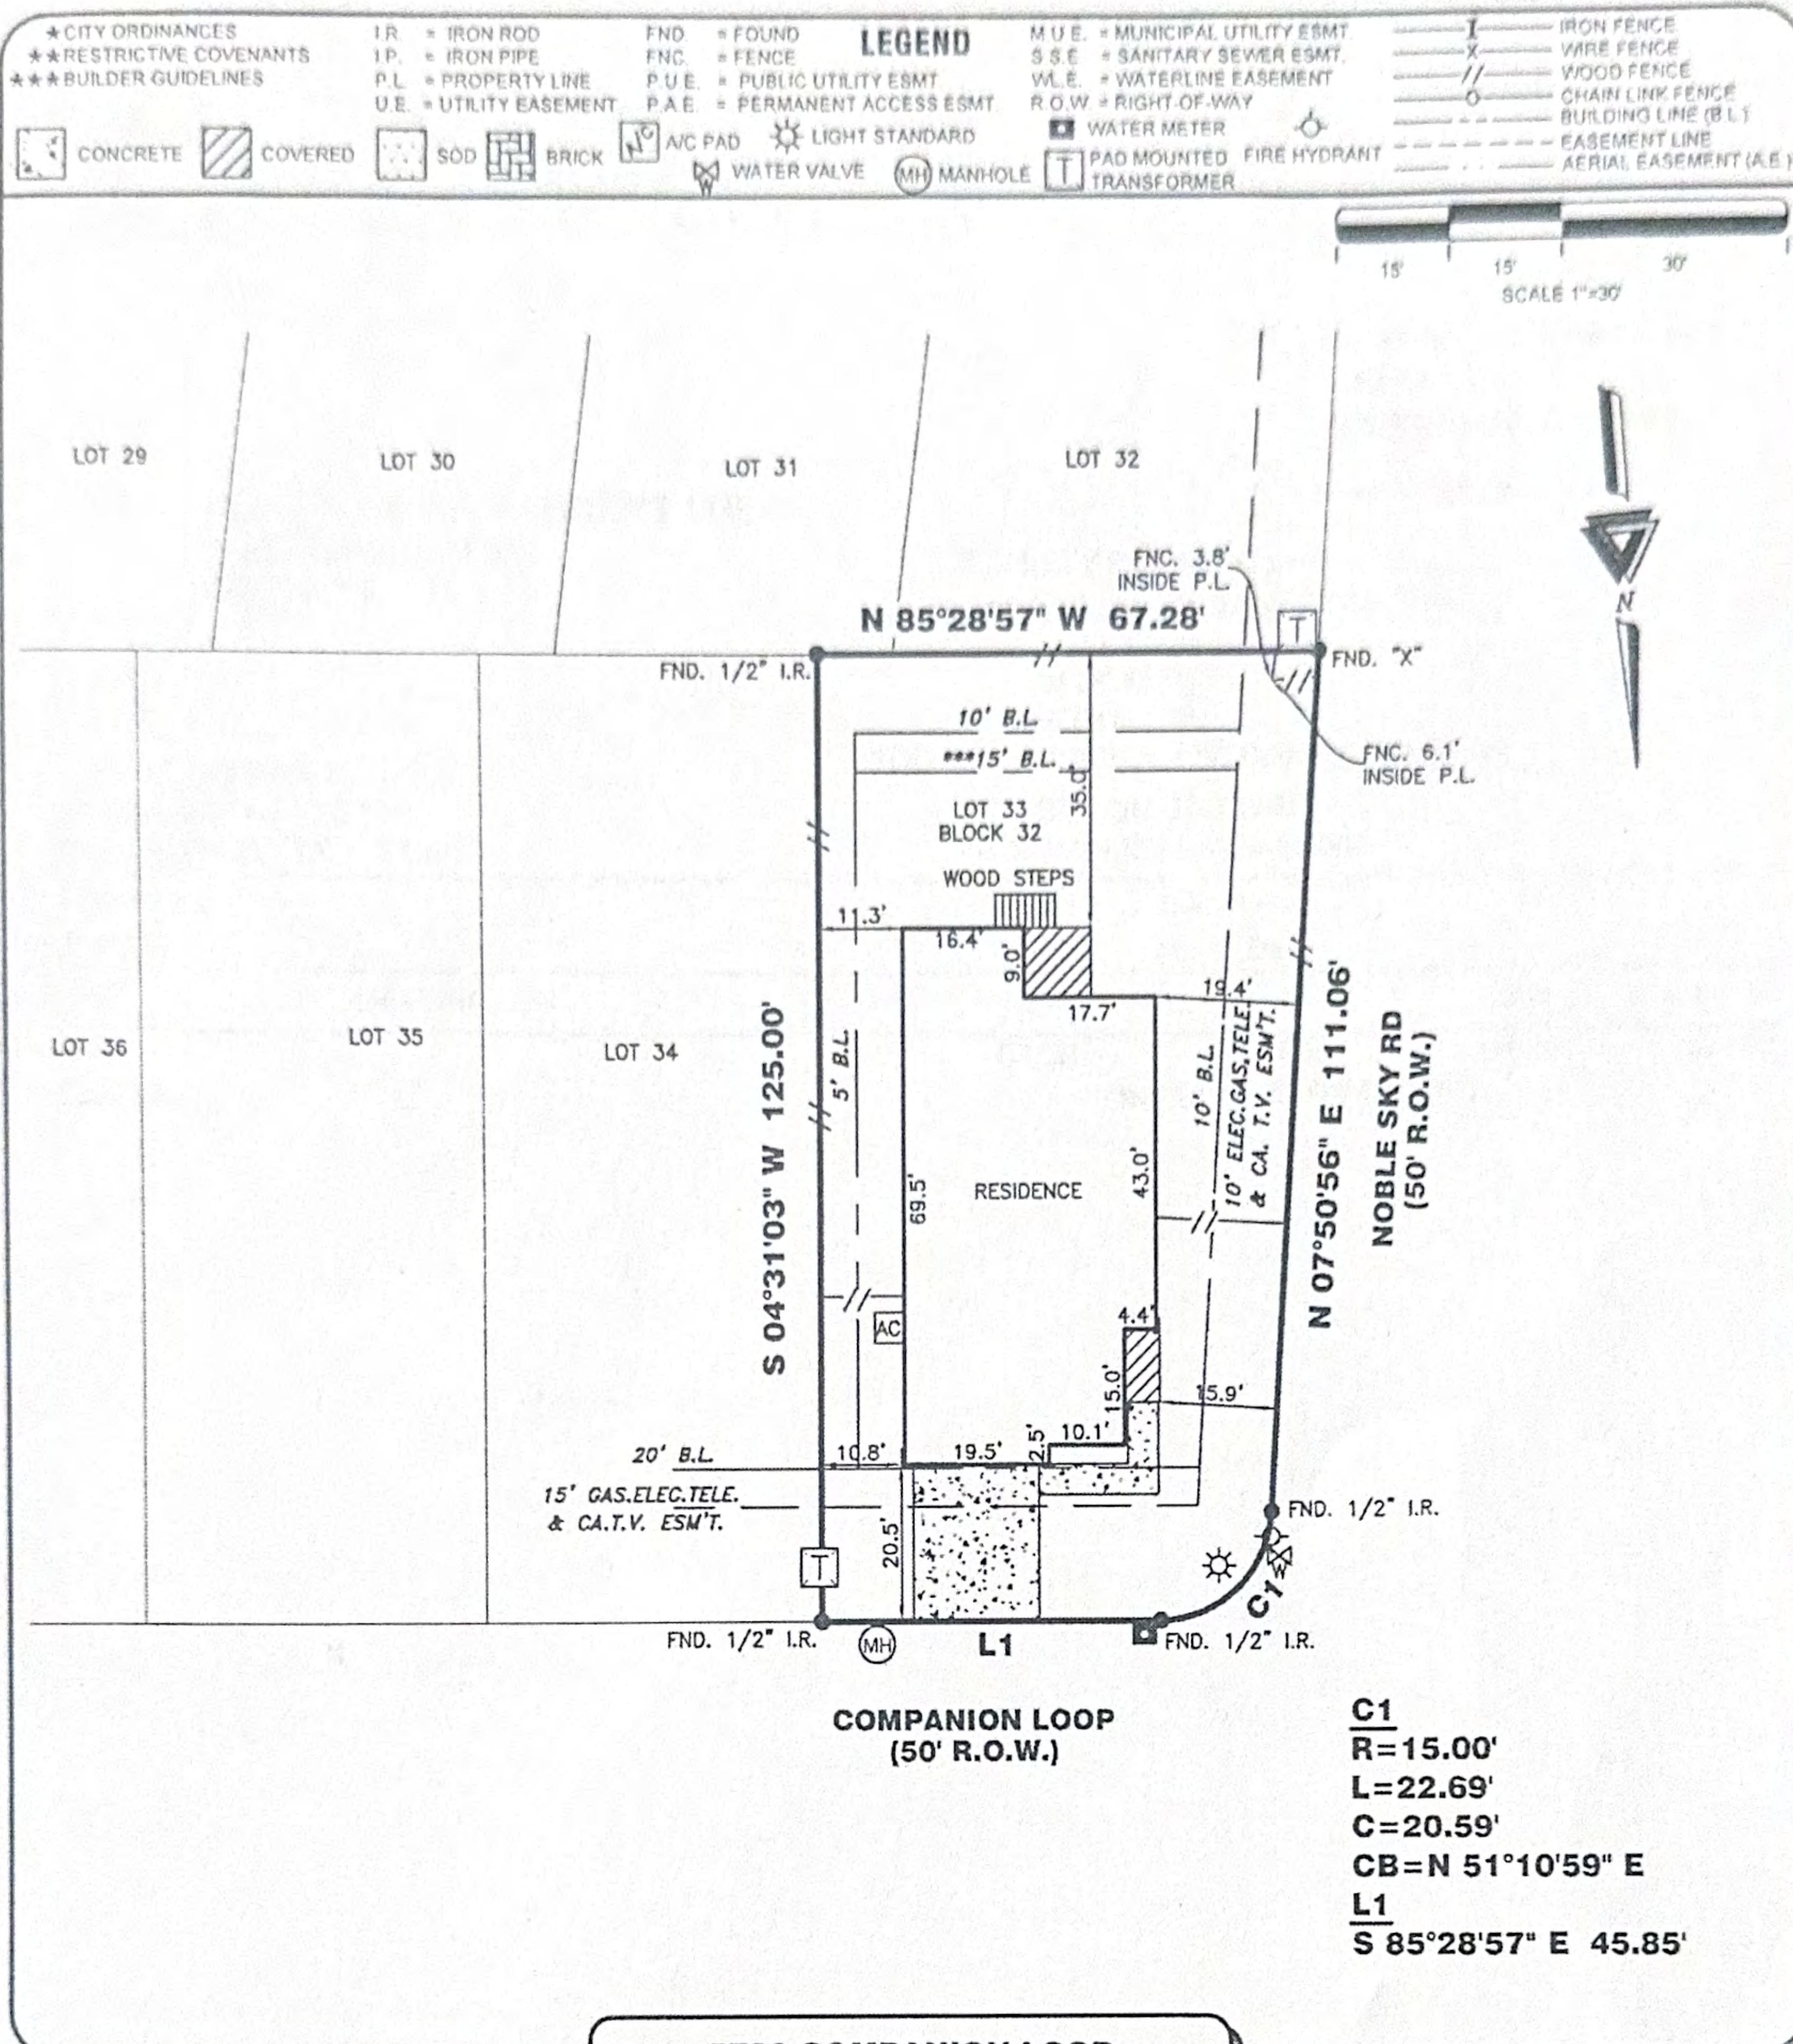

5793 COMPANION LOOP

PROPERTY INFORMATION

LOT 33 BLOCK 32

SUBDIVISION:

4S RANCH, UNIT 7C

RECORDING INFO:

DOC. NO. 202106023856, MAP & PLAT RECORDS, COMAL COUNTY, TEXAS

TITLE CO.

LENNAR TITLE COMPANY

G.F.# 114790-015000

G.F. DATE: 10-18-22

SURVEYED FOR:

LENNAR HOMES

DRAWING INFORMATION

TRI-TECH JOB NO: SMS-LR8986-21

CLIENT JOB NO: N/A

DRAWN BY: SA

BEARING BASE: TX STATE PLANE SCZ NAD 83

FIELD DATE: 10-25-22

FLOOD INFORMATION

F.I.R.M. NO: 48091C

PANEL: 0220F

REVISED DATE: 09-02-09

ZONE: "X"

FLOOD INFORMATION PROVIDED HEREON IS BASED ON SCALING THE LOCATION OF THE SUBJECT TRACT ON THE FLOOD INSURANCE RATE MAPS. THE INFORMATION SHOULD BE USED TO DETERMINE FLOOD INSURANCE RATES ONLY AND IS NOT INTENDED TO IDENTIFY SPECIFIC FLOODING CONDITIONS. WE ARE NOT RESPONSIBLE FOR THE F.I.R.M.'S ACCURACY. FLOOD INFORMATION IS SUBJECT TO LETTER OF MAP CHANGES.

NOTES:

ALL EASEMENTS AND BUILDING LINES SHOWN ARE PER THE RECORDED PLAT UNLESS OTHERWISE NOTED.

ALL ROD CAPS ARE STAMPED "PAPE-DAWSON", UNLESS OTHERWISE NOTED.

RESTRICTIVE COVENANTS AND EASEMENTS AS DEFINED PER DOC NO. 202106023856, P.R.B.C.T.X., B.C.C. FILE NOS. 202005017748, 201706003137, 201706003223, 201706003234, 201706041281, 201706003202, 2017060032433, 2017060025795, 201806021721, 202006020415, 202106010503, 202106018978, 202106032666, 202106032667, 202106033166, 202106048914, 202206019183, 202206019199, 202206021059, O.P.R.C.C.T.X.

THE FOLLOWING MAY AFFECT THIS LOT: DOC. NO. 9508475192, 202006044870, 201806003527, 202006015587, O.P.R.C.C.T.X.

PROPERTY SUBJECT TO RECORDED RESTRICTIONS, REGULATIONS, & ORDINANCES IF ANY.

ABSTRACT INFORMATION PROVIDED HEREON IS BELIEVED TO BE SUFFICIENT AND CORRECT BY THE UNDERSIGNED SURVEYOR. THIS SURVEY DOES NOT CONSTITUTE A TITLE SEARCH BY THE SURVEYOR. THE ENCUMBRANCES OF RECORD, AS REFLECTED ON THIS SURVEY ARE BASED ON THE RECORDED MAP, PLAT AND/OR DEEDS IN CONJUNCTION WITH TITLE INFORMATION OBTAINED FROM THE TITLE REPORT LISTED HEREON.

ALL BUILDING LINES, RECORDED EASEMENTS, UNRECORDED EASEMENTS, BUILDING RESTRICTIONS (DEED RESTRICTIONS, ETC.) AND ZONING ORDINANCES (INCLUDING CITY OF BULVERDE), IF ANY, THAT AFFECT SUBJECT PROPERTY SHOULD BE VERIFIED.

THIS SURVEY DOES NOT ADDRESS ANY EAVES, GUTTERS OR OTHER OVERHANGING STRUCTURE FEATURES, WHICH MAY PROTRUDE OVER BOUNDARY, EASEMENT AND/OR BUILDING LINES, UNLESS OTHERWISE SHOWN HEREON.

REVISIONS

NO.	DATE	REASON	BY
1	10-25-22	FINAL	SA
2	11-17-22	TC	CDB



155 Riverwalk Drive
San Marcos, Texas 78666
Phone: 512-440-0222

www.tritechtx.com

TBPLS #10193729

CERTIFICATION

I, the undersigned registered professional land surveyor, do hereby state that the plat shown hereon represents a boundary survey made on the ground under my supervision of the tract or parcel of land, according to the map or plat thereof, indicated hereon.

THIS SURVEY IS VALID FOR THIS TRANSACTION ONLY.
© 2022, TRI-TECH SURVEYING COMPANY, L.P.



10.25.2022
SURVEYOR REGISTRATION