
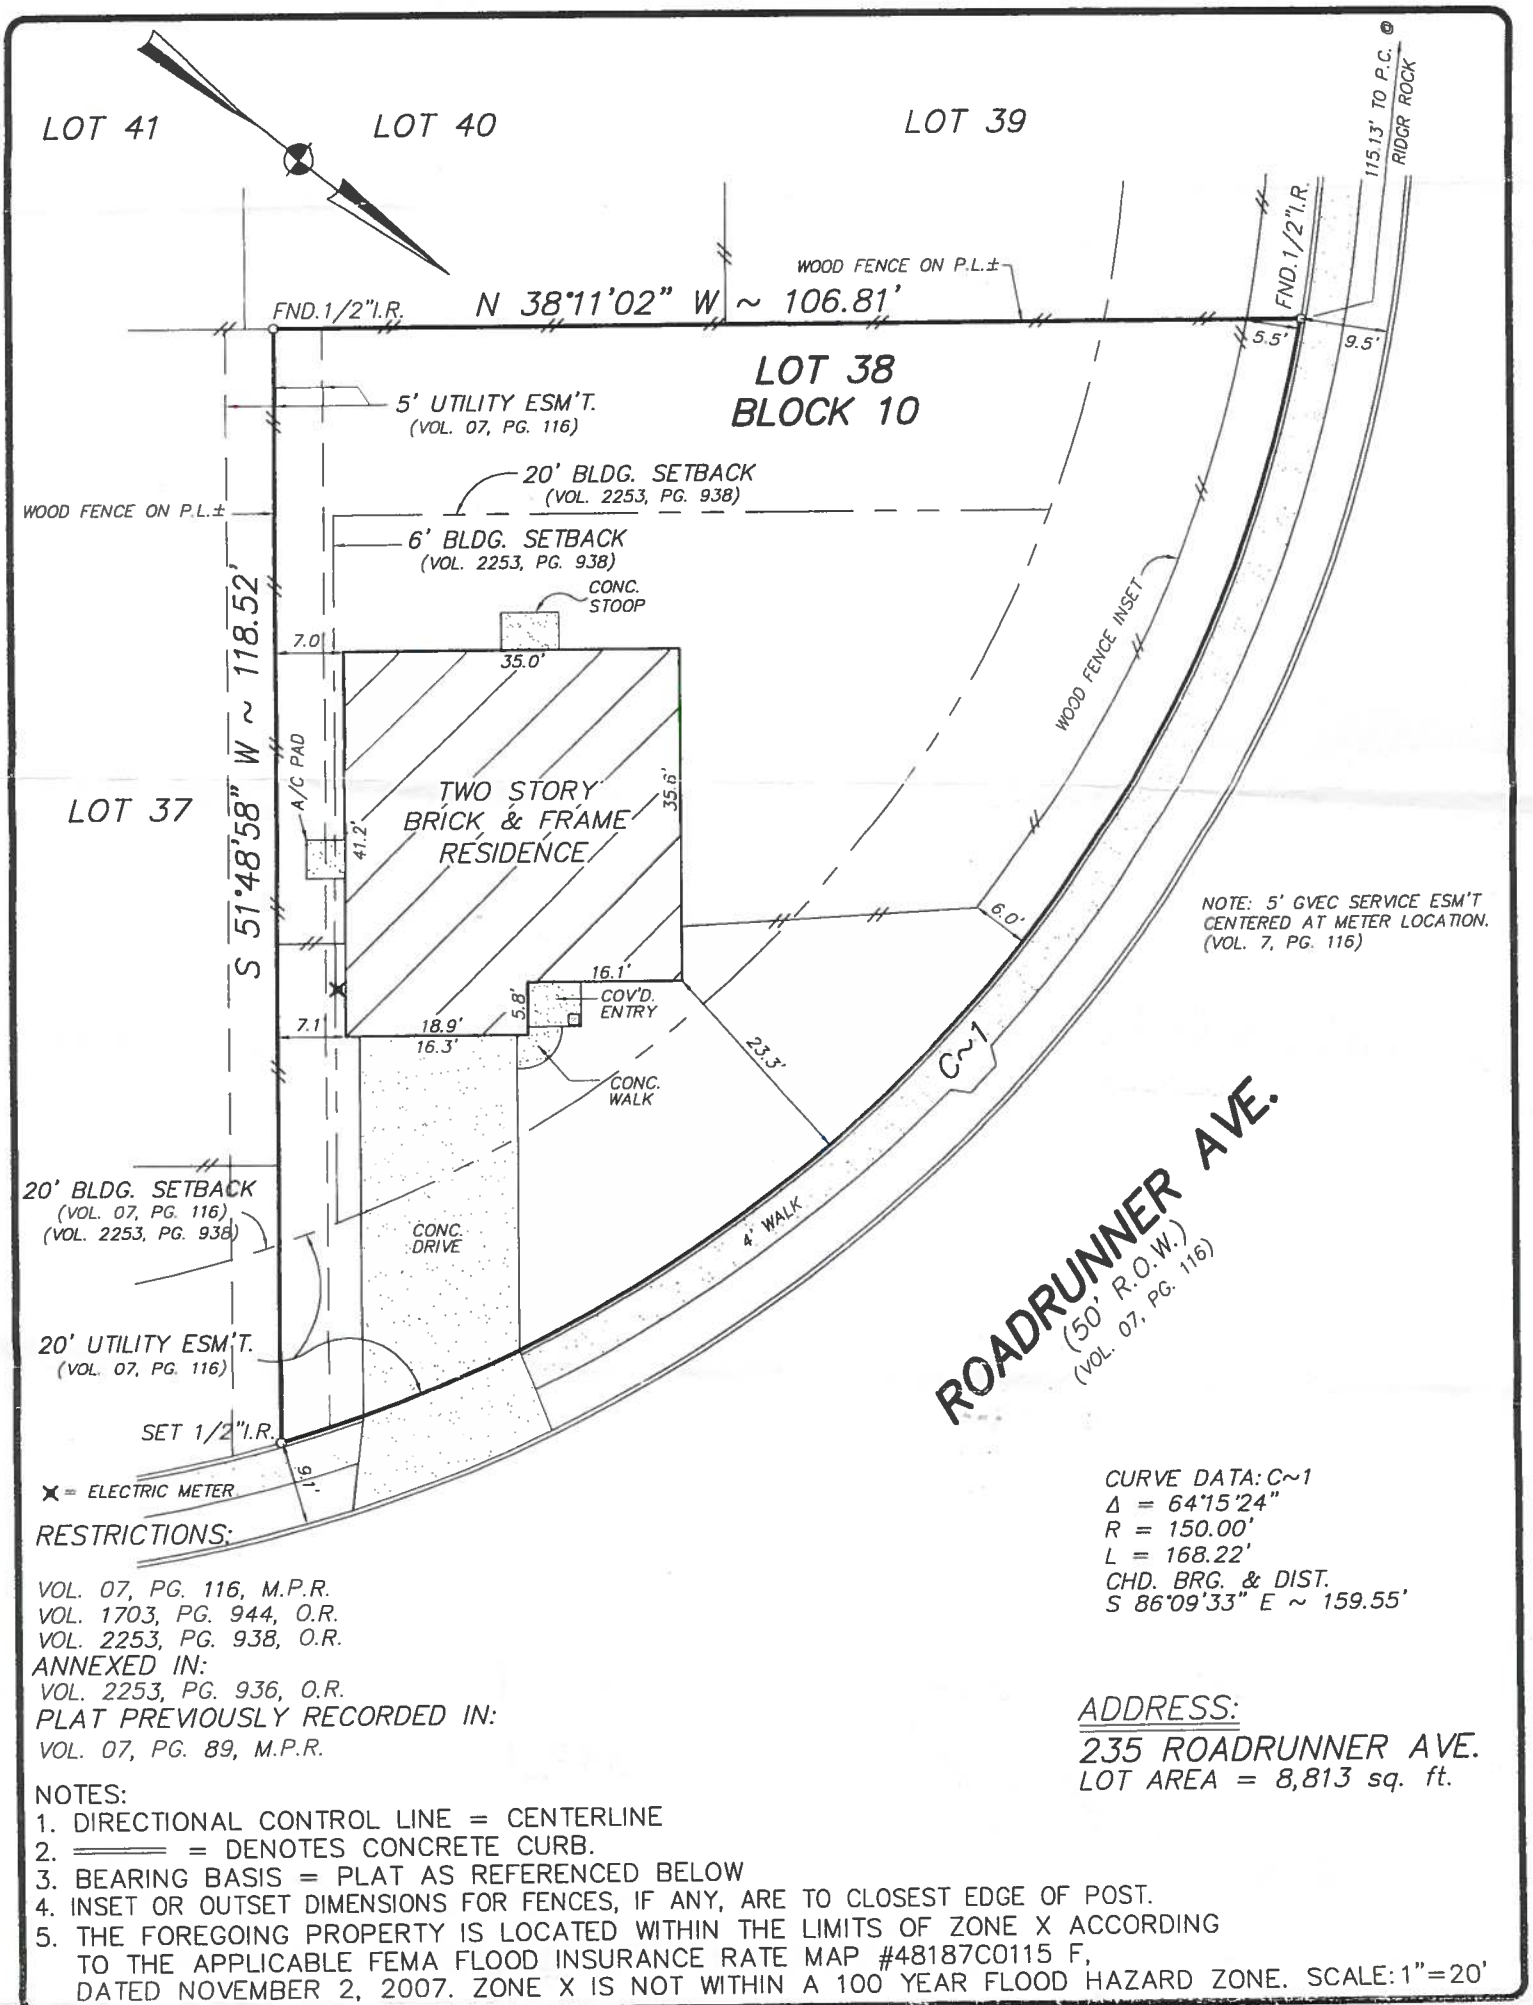


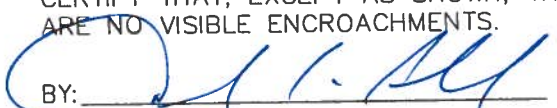

LAND TITLE SURVEY OF

**LOT 38
BLOCK 10
DOVE CROSSING
SUBDIVISION
UNIT 8**

WE, MAVERICK LAND SURVEYING COMPANY, HAVE MADE A SURVEY ON THE GROUND OF THE FOREGOING PROPERTY, AND WE CERTIFY THAT, EXCEPT AS SHOWN, THERE ARE NO VISIBLE ENCROACHMENTS.

BY: 

**Maverick
Land Surveying Co.**

NEW BRAUNFELS, GUADALUPE COUNTY, TEXAS
PLAT REFERENCE:
VOL. 07 PAGE 116 DATE JAN, 27, 2006

1856 Lockhill Selma, Suite 105, San Antonio, Texas 78213
(210) 342-9455, Fax 342-9524
© 1990-2008, Maverick Land Surveying Co.

F.W. BY: SEG
DATE 07-07-08
JOB NO. 39143-02
DRN.: H.P. CKD.: D.S.