


De 2. V. of

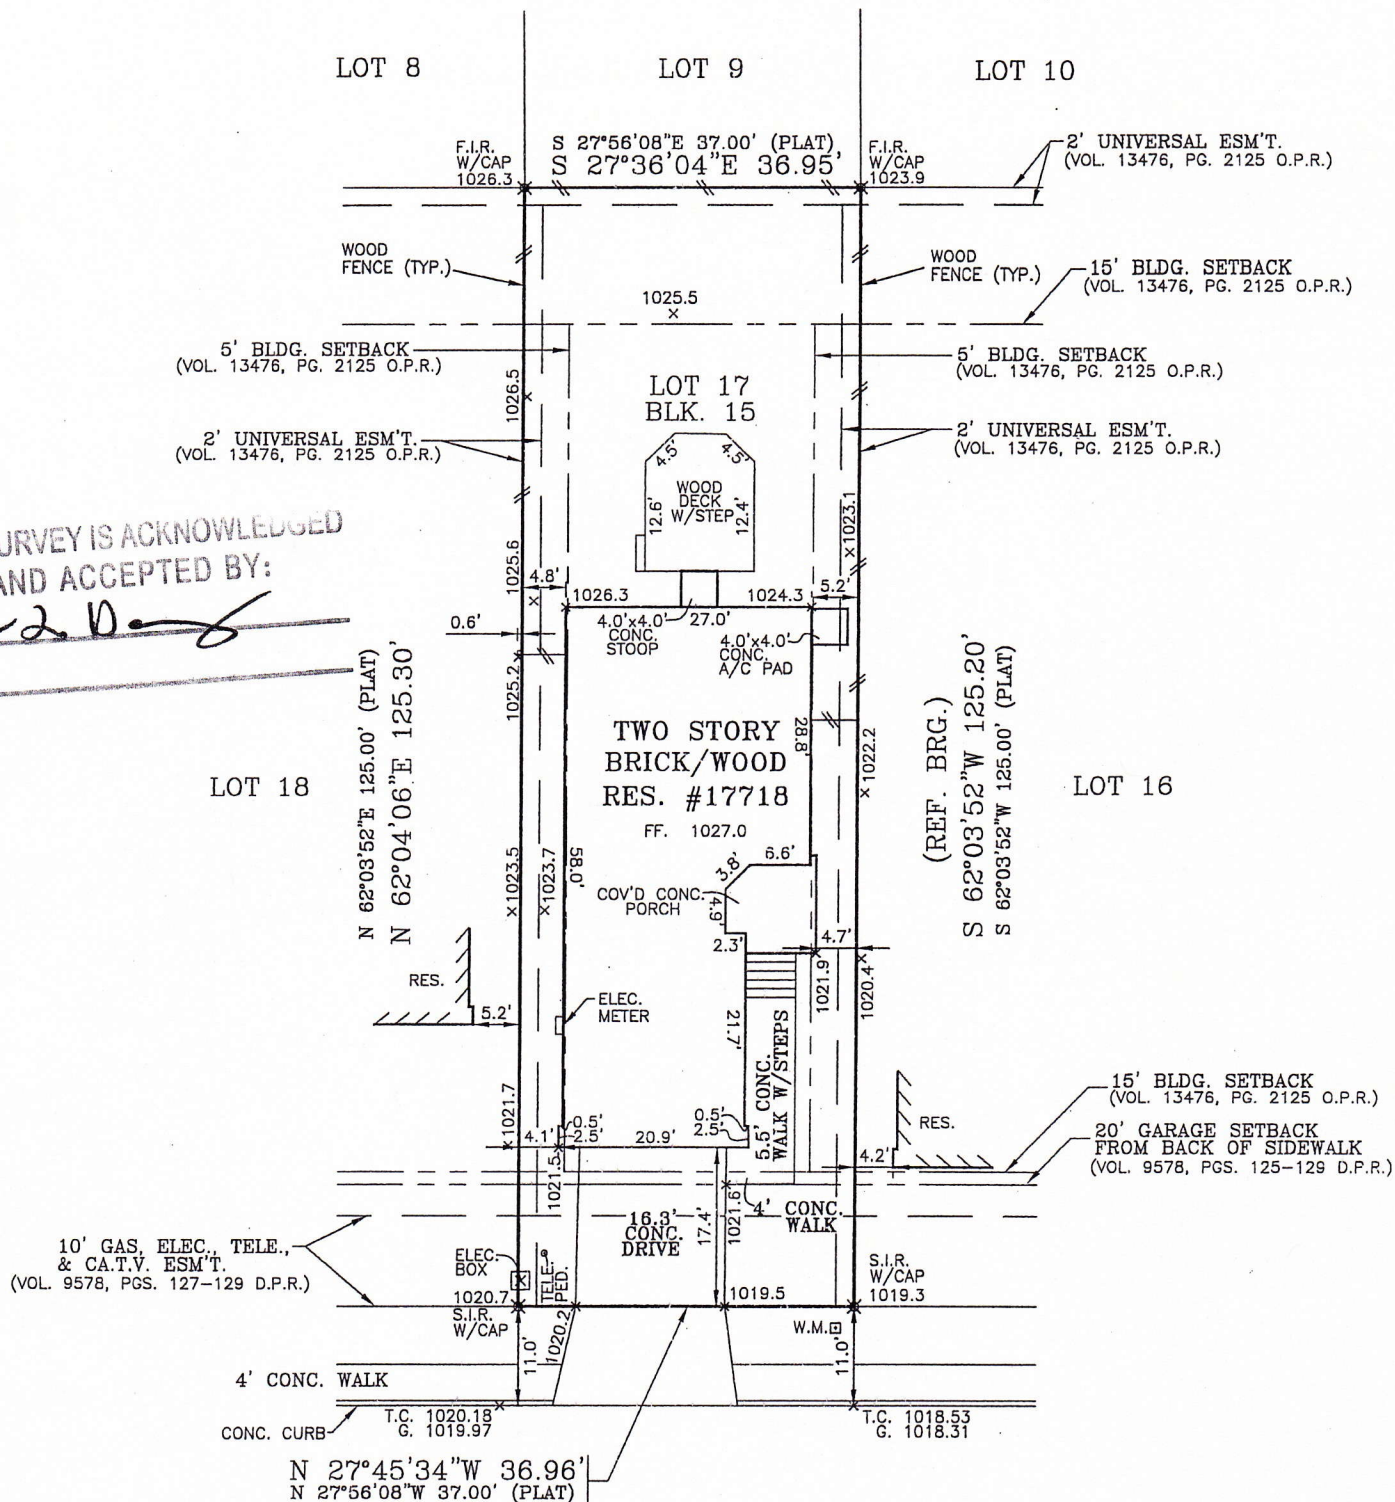

(28' PVM'T. - 50' R.O.W.)
(LOT 999, N.C.B. 17701, PRIVATE STREET)
BLK. 14

(ALSO ELEC., TELE., GAS, CA.T.V., POSTAL,
WATER, SANITARY SEWER & DRAINAGE ESM'T.)

LOT 17, BLOCK 15, N.C.B. 17701,
SUBDIVISION PRESIDIO HEIGHTS P.U.D. SUBDIVISION
UNIT 1, VOL. 9578, PAGE(S) 127-129
STREET ADDRESS 17718 VIA DEL ORO
CITY SAN ANTONIO, BEXAR COUNTY, TEXAS
SURVEYED FOR PRESIDIO TITLE COMPANY
BUYER(S)

F.I.R. : FOUND 1/2" IRON REBAR
S.I.R. : SET 1/2" IRON REBAR W/CAP
 STAMPED "UNINTECH"
D.P.R. : DEED & PLAT RECORDS,
 BEXAR COUNTY, TEXAS
R.P.R. : REAL PROPERTY RECORDS,
 BEXAR COUNTY, TEXAS
O.P.R. : OFFICIAL PUBLIC RECORDS OF REAL
 PROPERTY, BEXAR COUNTY, TEXAS

STATE OF TEXAS
COUNTY OF BEXAR