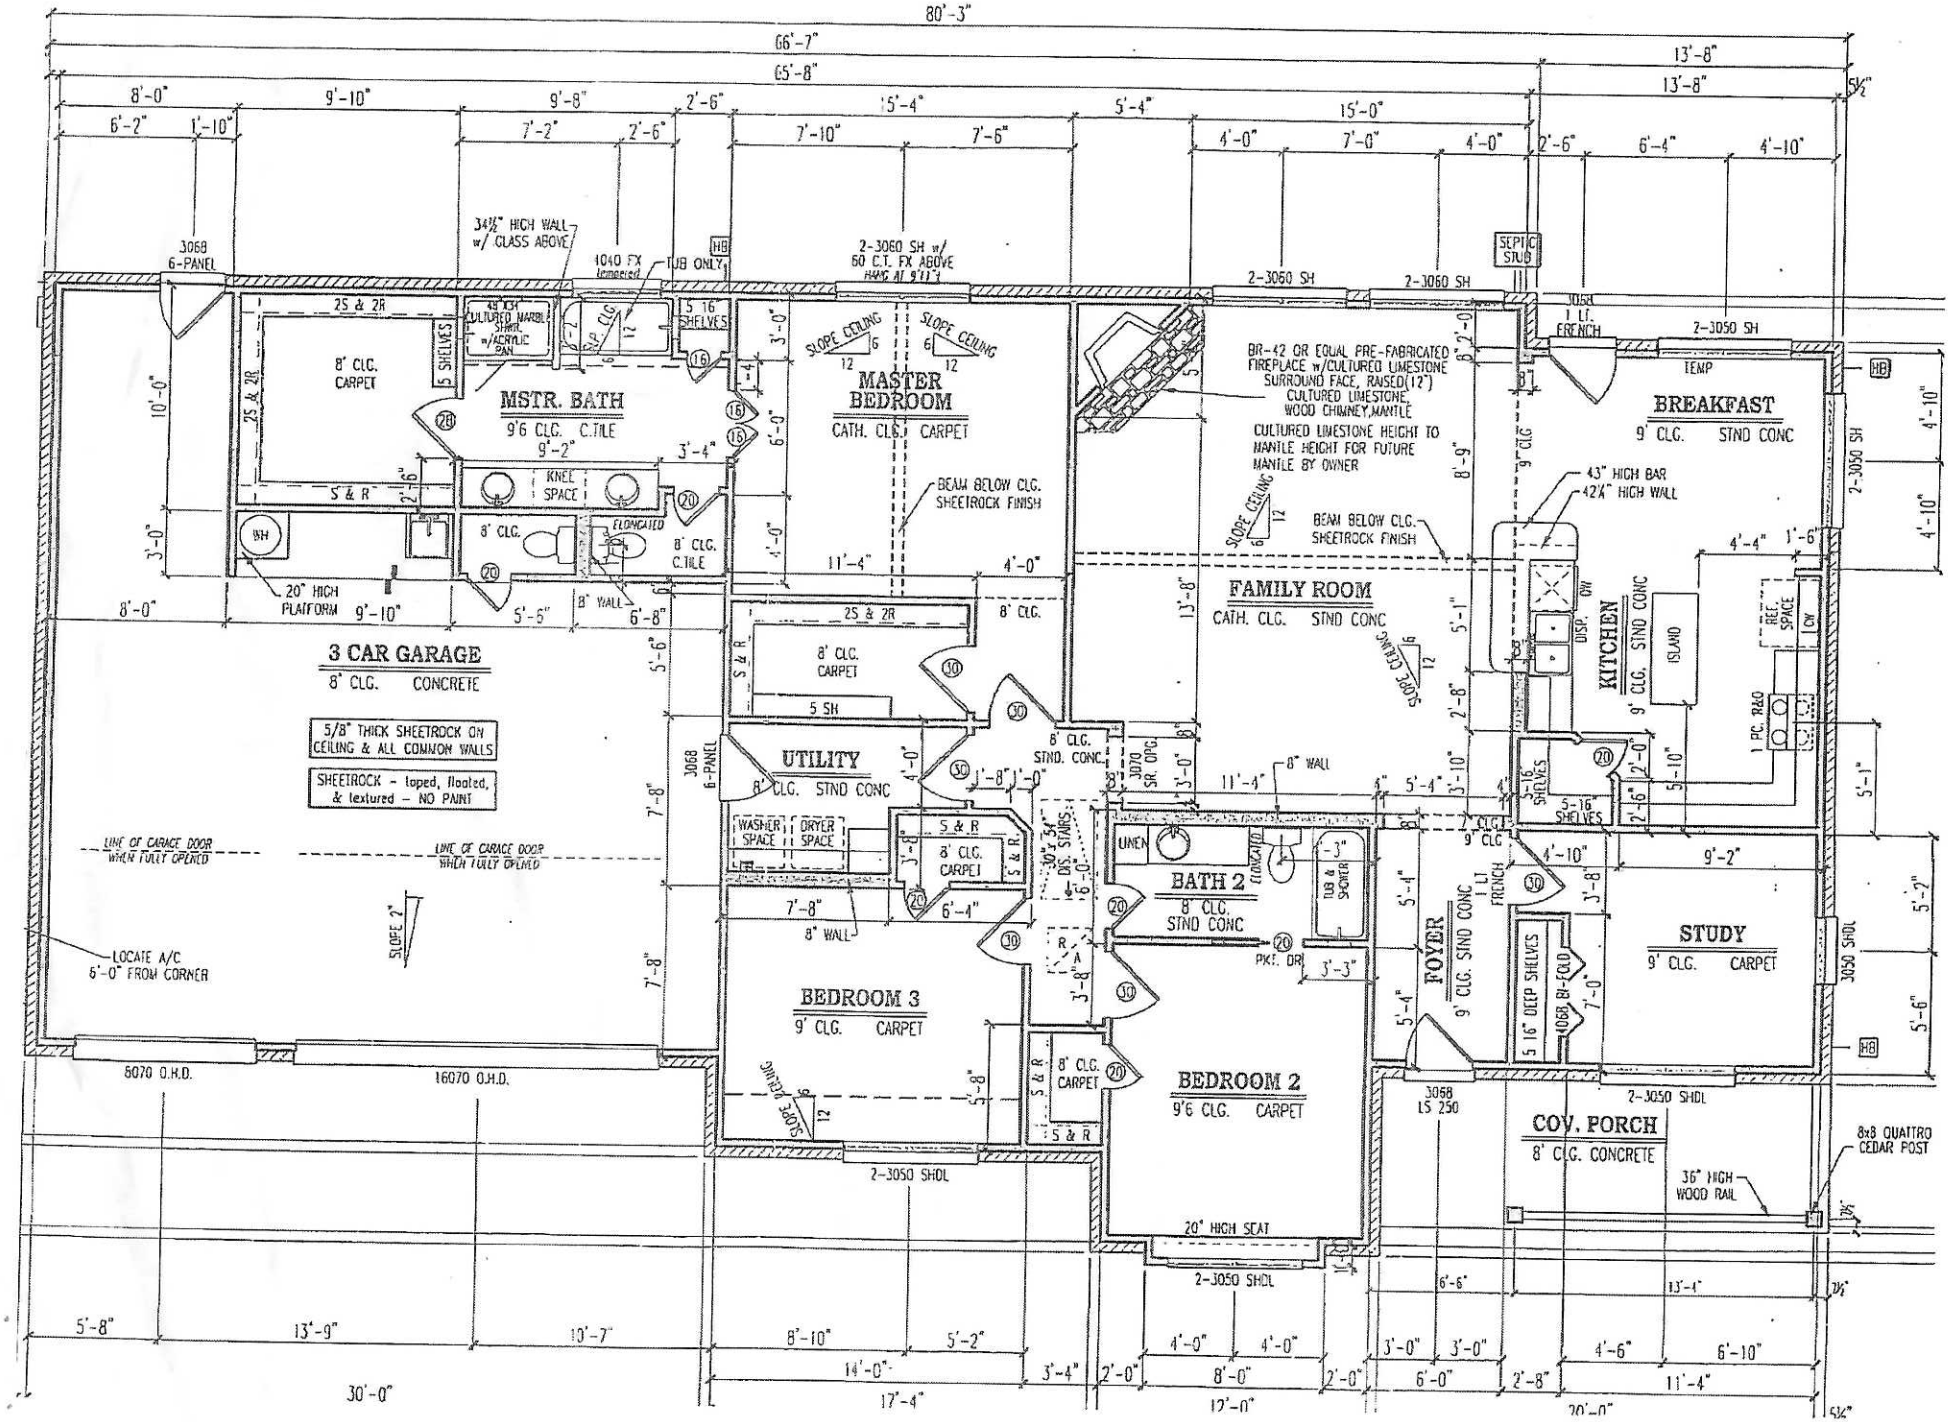
80'-3"
66'-7"
65'-8"
13'-8"
13'-8"
8'-0"
9'-10"
9'-8"
2'-6"
15'-4"
5'-4"
15'-0"
6'-2"
1'-10"
7'-2"
2'-6"
7'-10"
7'-6"
4'-0"
7'-0"
4'-0"
2'-6"
6'-4"
4'-10"
3068 6-PANEL
34½" HIGH WALL w/ GLASS ABOVE
1040 FX
TUB ONLY
HB
2-3060 SH w/ 60 C.T. FX ABOVE
2-3060 SH
2-3060 SH
SEPTIC STUB
10'-0"
25 & 2R
8' CLG. CARPET
5 SHELVES
49 X34 CULTURED MARBLE SHAPE w/ACRYLIC PAN
5 16" SHELVES
MSTR. BATH
9'6 CLG. C.TILE
9'-2"
3'-4"
KNEE SPACE
S & R
2'-6"
WH
8' CLG.
FLOORCATED
8' CLG. C.TILE
20" HIGH PLATFORM
9'-10"
5'-6"
8' WALL
6'-8"
8'-0"
3'-0"
SLOPE CEILING 6/12
MASTER BEDROOM
CATH. CLG. CARPET
BEAM BELOW CLG. SHEETROCK FINISH
6'-0"
4'-0"
11'-4"
8' CLG.
BR-42 OR EQUAL PRE-FABRICATED FIREPLACE w/CULTURED LIMESTONE SURROUND FACE, RAISED(12") CULTURED LIMESTONE WOOD CHIMNEY MANTLE
CULTURED LIMESTONE HEIGHT TO MANTLE HEIGHT FOR FUTURE MANTLE BY OWNER
8'-2"
8'-9"
9' CLG.
1 LT. FRENCH
2-3050 SH
TEMP
BREAKFAST
9' CLG. STND CONC
43" HIGH BAR
42¼" HIGH WALL
4'-4"
1'-6"
FAMILY ROOM
CATH. CLG. STND CONC
13'-8"
5'-1"
2'-8"
KITCHEN
9' CLG. STND CONC
DISP.
DW
ISLAND
REF. SPACE
CW
1 PC. R&O
2'-0"
5'-10"
5-16" SHELVES
2'-6"
5'-1"
4'-10"
9'-2"
5'-2"
4'-10"
2-3050 SH
3 CAR GARAGE
8' CLG. CONCRETE
5/8" THICK SHEETROCK ON CEILING & ALL COMMON WALLS
SHEETROCK - taped, floated, & textured - NO PAINT
LINE OF GARAGE DOOR WHEN FULLY OPENED
LINE OF GARAGE DOOR WHEN FULLY OPENED
SLOPE 2"
LOCATE A/C 6'-0" FROM CORNER
7'-8"
5'-6"
3068 6-PANEL
UTILITY
8' CLG. STND CONC
WASHER SPACE
DRYER SPACE
S & R
3'-8"
8' CLG. CARPET
7'-8"
8' WALL
6'-4"
5 SH
8' CLG. STND. CONC.
3070 SR. OPG.
3'-0"
11'-4"
8' WALL
5'-4"
3'-10"
4'-0"
1'-8"
1'-0"
30" x 54" DIS. STAIRS
UNEN
CLOSET
BATH 2
8' CLG. STND CONC
TUB & SHOWER
3'-3"
PKT. DR.
3'-3"
FOYER
9' CLG. SND CONC
1 LT FRENCH
5'-4"
5'-4"
3'-8"
4'-10"
9' CLG
5 16" DEEP SHELVES
1068 BI-FOLD
7'-0"
STUDY
9' CLG. CARPET
9'-2"
5'-2"
3050 SHDL
5'-6"
HB
BEDROOM 3
9' CLG. CARPET
SLOPE CEILING 6/12
5'-8"
8' CLG. CARPET
S & R
BEDROOM 2
9'6 CLG. CARPET
3068 LS 250
2-3050 SHDL
COV. PORCH
8' CLG. CONCRETE
8x8 QUATTRO CEDAR POST
36" HIGH WOOD RAIL
20" HIGH SEAT
2-3050 SHDL
8070 O.H.D.
16070 O.H.D.
2-3050 SHDL
5'-8"
13'-9"
10'-7"
8'-10"
5'-2"
4'-0"
4'-0"
3'-0"
3'-0"
4'-6"
6'-10"
14'-0"
3'-4"
2'-0"
8'-0"
2'-0"
6'-0"
2'-8"
11'-4"
30'-0"
17'-4"
12'-0"
20'-0"