
SUBJECT TO RESTRICTIVE COVENANTS AND / OR EASEMENTS RECORDED IN:

VOL. 14063, PAGE, 1652, REAL PROP. RECORDS VOL. 11909, PAGE, 1980, REAL PROP. RECORDS
VOL. 11186, PAGE, 2398, REAL PROP. RECORDS VOL. 11191, PAGE, 335, REAL PROP. RECORDS
VOL. 11608, PAGE, 1183, REAL PROP. RECORDS BEXAR COUNTY, TEXAS

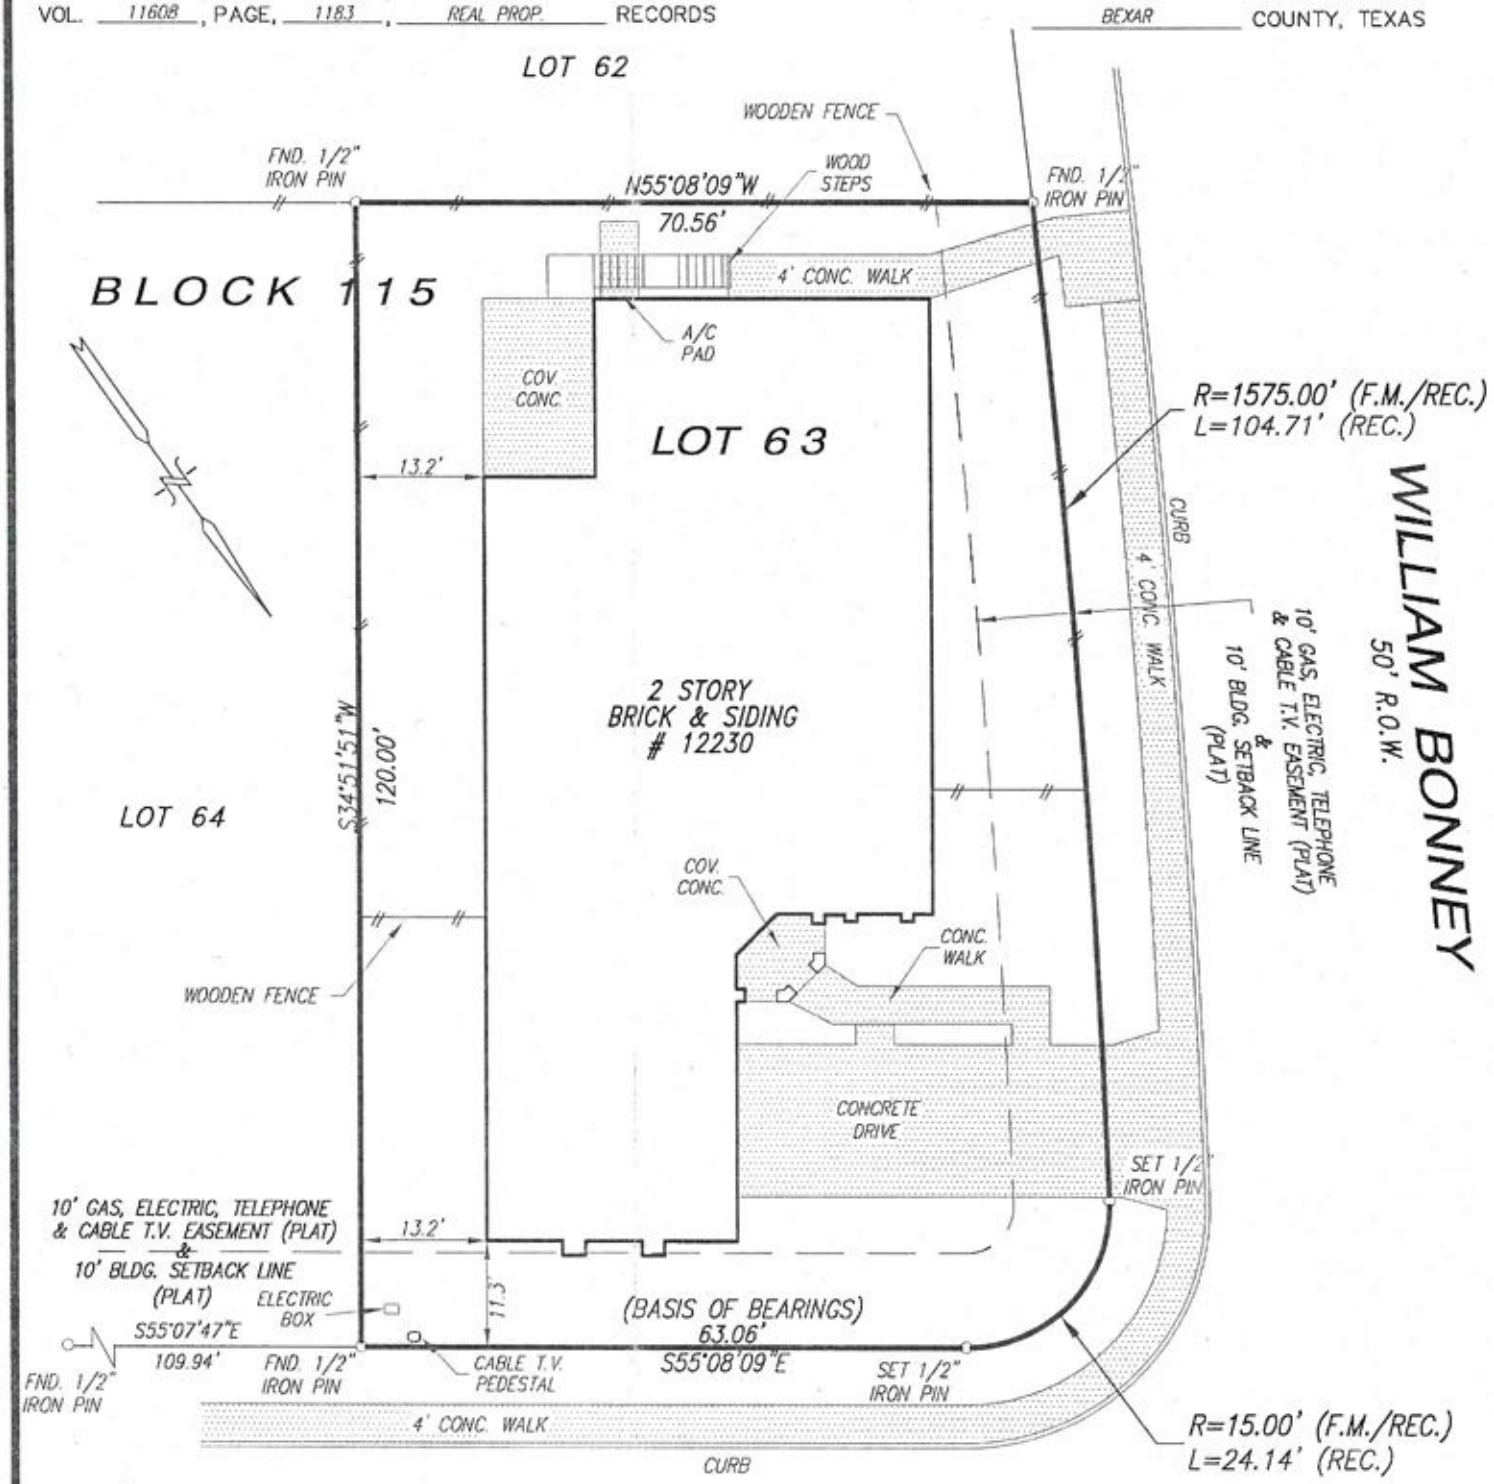

OLD STILLWATER
60' R.O.W.

SCALE: 1" = 20' FIELD WORK COMP. 06-16-11 CHECKED BY: RVG

Lot(s) 63 Block 115 N.C.B. ~

Addition or Subdivision STILLWATER RANCH UNIT 11


Volume 9593, Page 8-9 of the DEED & PLAT records of BEXAR County, Texas.

Address: 12230 OLD STILLWATER City of SAN ANTONIO GF No. 1505317-SA82

Reference name: NEWLEAF HOMES, LLC

To: The Lienholder and/or Landowner and to FIRST AMERICAN TITLE COMPANY the above plat is true and correct according to an actual survey made on the ground, under my supervision. I further certify that all easements and right-of-ways of which I have

STATE OF TEXAS REGISTERED PATRICK A. FOX 5069 PROFESSIONAL LAND SURVEYOR

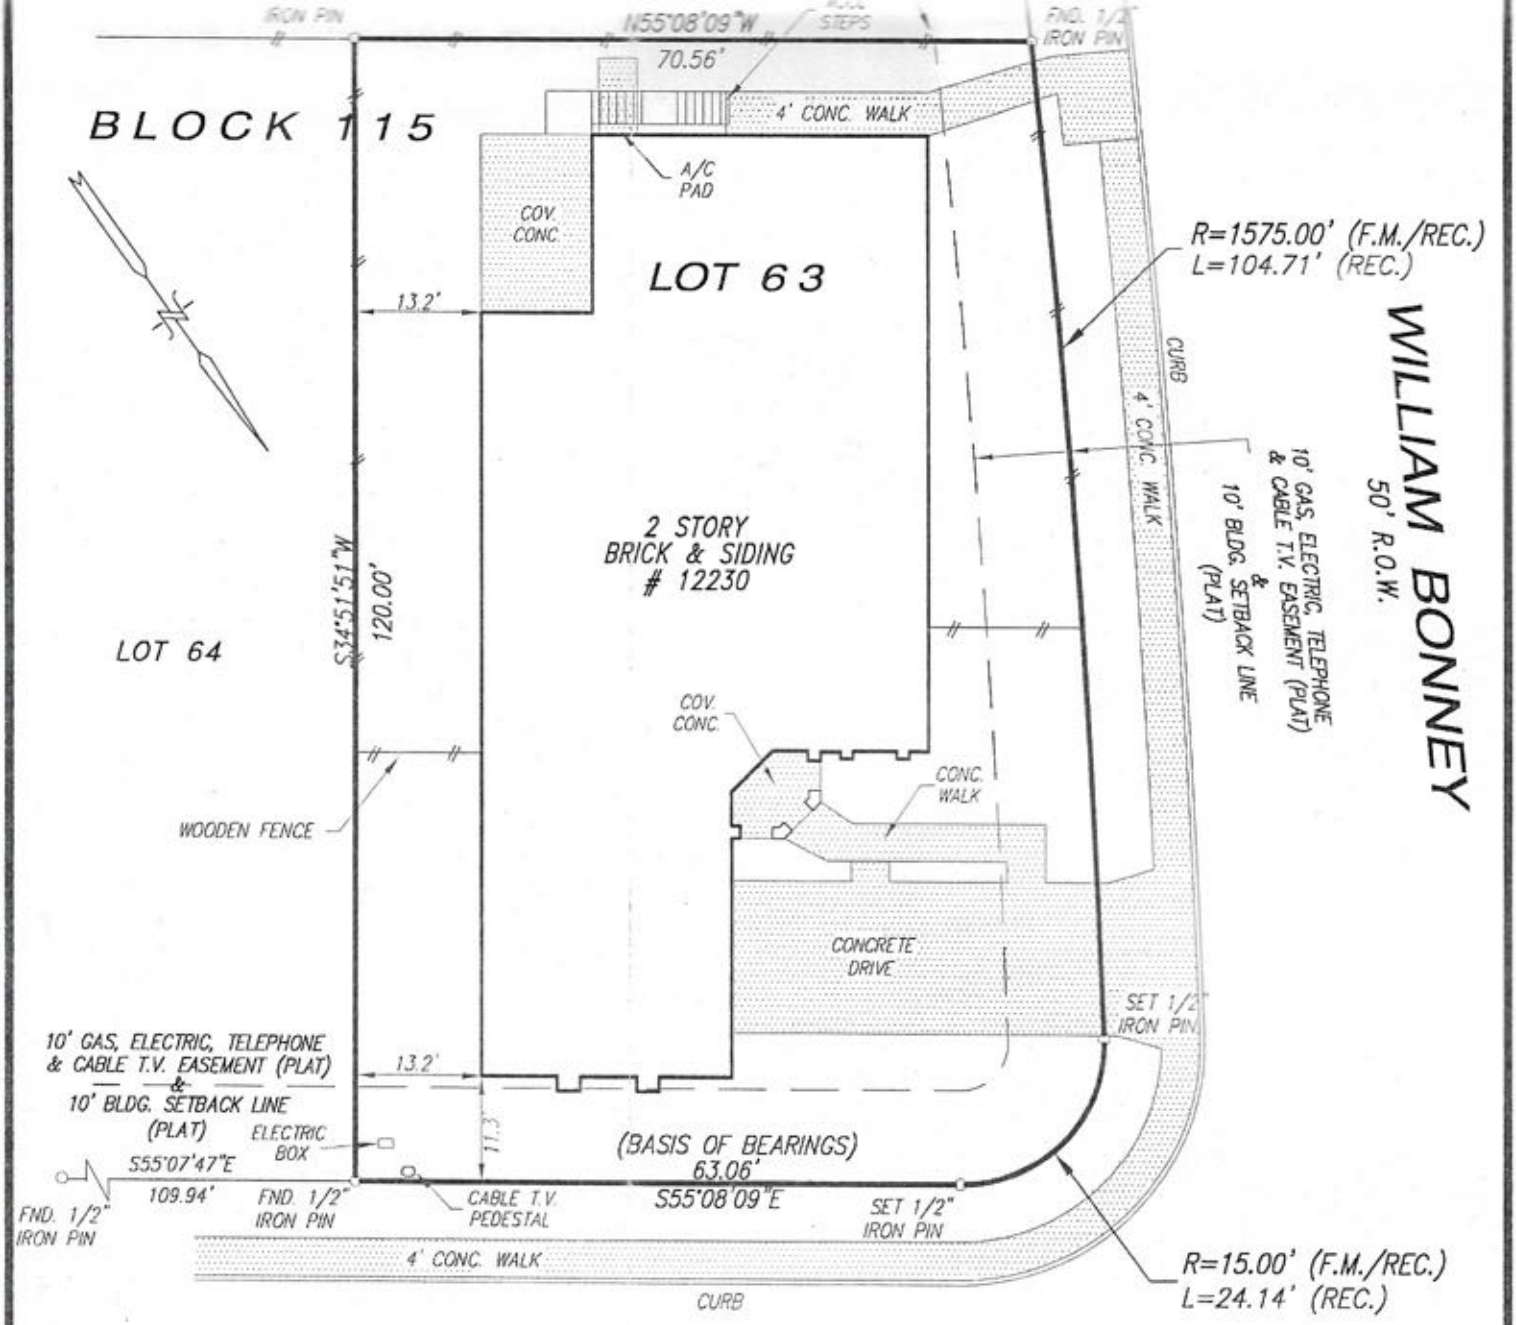

OLD STILLWATER

60' R.O.W.

SCALE: 1" = 20'

FIELD WORK COMP. 06-16-11

CHECKED BY: RVG

Lot(s) 63 Block 115 N.C.B. ~

Addition or Subdivision STILLWATER RANCH UNIT 11

Volume 9593, Page 8-9 of the DEED & PLAT records of BEXAR County, Texas.

Address: 12230 OLD STILLWATER City of SAN ANTONIO GF No. 1505317-SA82

Reference name: NEWLEAF HOMES, LLC

To: The Lienholder and/or Landowner and to FIRST AMERICAN TITLE COMPANY

the above plat is true and correct according to an actual survey made on the ground, under my supervision. I further certify that all easements and right-of-ways of which I have been advised are shown hereon and that, except as shown hereon, there are no apparent encroachments, overlapping of improvements or conflicts in the boundary lines, and no obvious physical evidence of easements or right-of-ways by use as of the date of the field survey. This certification is made and limited to those persons or entities shown on the face of this survey and is non-transferable.

THIS 16TH DAY OF JUNE 2011, A.D.

STATE OF TEXAS
REGISTERED
PATRICK A. FOX
5069
PROFESSIONAL
LAND SURVEYOR

Registered Professional Land Surveyor

P. & O. FOX COMPANY

22780 PETWOOD DR.
SAN ANTONIO, TEXAS 78264
PHONE (210) 736-3807 FAX (210) 621-2685

Date	Revision	By

JOB NO. 3065-11

THIS SURVEY IS CERTIFIED FOR THIS TRANSACTION ONLY

COPYRIGHT © 2011 P. & O. FOX COMPANY ALL RIGHTS RESERVED