


SCALE: 1" = 20'

R.O.W. = RIGHT-OF-WAY
COV. = COVERED
CONC. = CONCRETE
AC = AIR CONDITIONER
TELE. = TELEPHONE
ELEC. = ELECTRIC
CATV = CABLE TELEVISION
WM.  = WATER METER

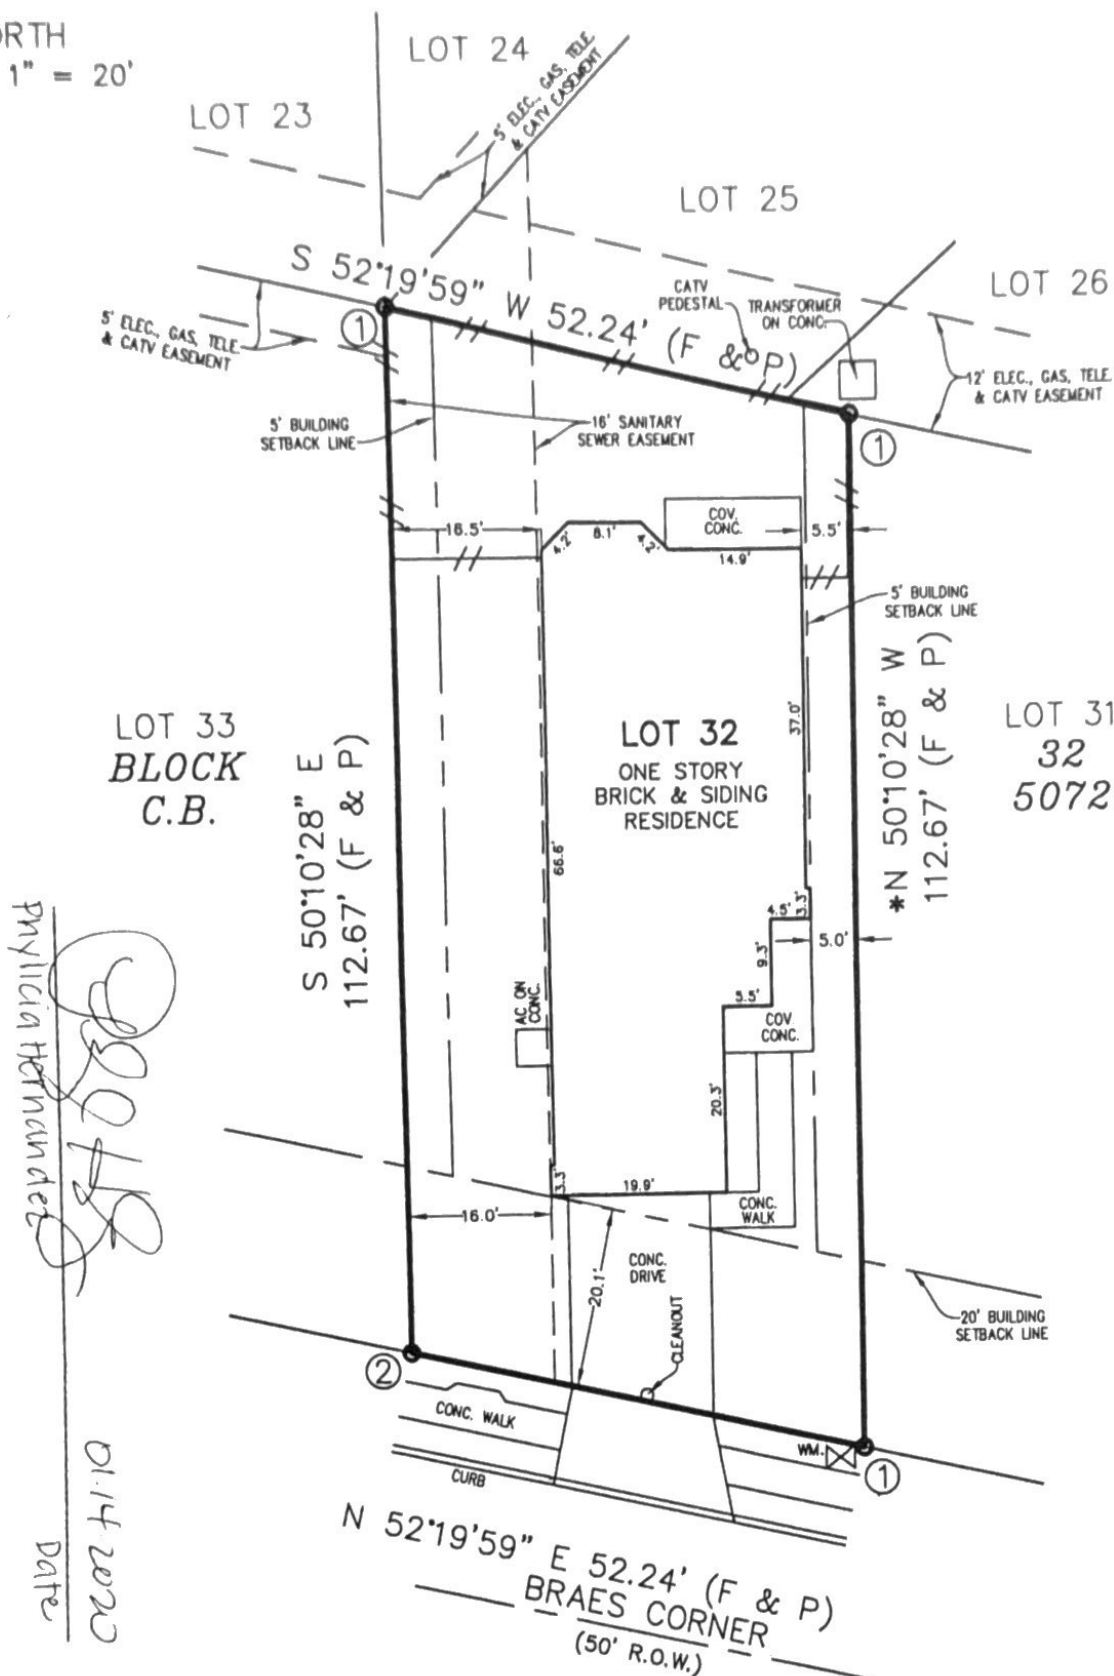

SURVEY OF
LOT 32, BLOCK 32
COUNTY BLOCK 5072
BRADBURY COURT SUBDIVISION
UNIT 2

VOL. 9572, PG. 49-50, DEEDS AND PLATS RECORDS

WE, SINCLAIR LAND SURVEYING, INC. HAVE MADE A SURVEY
ON THE GROUND OF THE FOREGOING PROPERTY AND
WE CERTIFY THAT THERE ARE NO VISIBLE OR APPARENT
EASEMENTS OR ENCROACHMENTS, EXCEPT AS SHOWN.

ADDRESS: 7334 BRAES CORNER
DRAWN BY: C.A. CREW CHIEF: P.L.

5000 NW INDUSTRIAL
LEON VALLEY, TEXAS 78238
210-341-4518
TBPLS FIRM NO.10089000
JOB NUMBER: S-201946326

