


GF NO. 15002NC TRINITY TITLE OF TEXAS
ADDRESS: 933 GREAT TREE DRIVE
SAN ANTONIO, TEXAS 78260
BORROWER: LORENA MARIA GAMEZ GONZALEZ

LOT 60, BLOCK 1
NEW CITY BLOCK 19216
THE FOREST AT STONE OAK
UNIT 2

CITY OF SAN ANTONIO, BEXAR COUNTY, TEXAS.
ACCORDING TO THE PLAT THEREOF RECORDED
IN VOLUME 9539, PAGES 110-111, DEED AND PLAT RECORDS,
OF BEXAR COUNTY, TEXAS.

NOTE: EASEMENT PROVISIONS SET OUT IN ARTICLE VI OF DECLARATIONS RECORDED 7357/1034 AND 7647/1192, REAL PROPERTY RECORDS, BEXAR COUNTY, TEXAS.

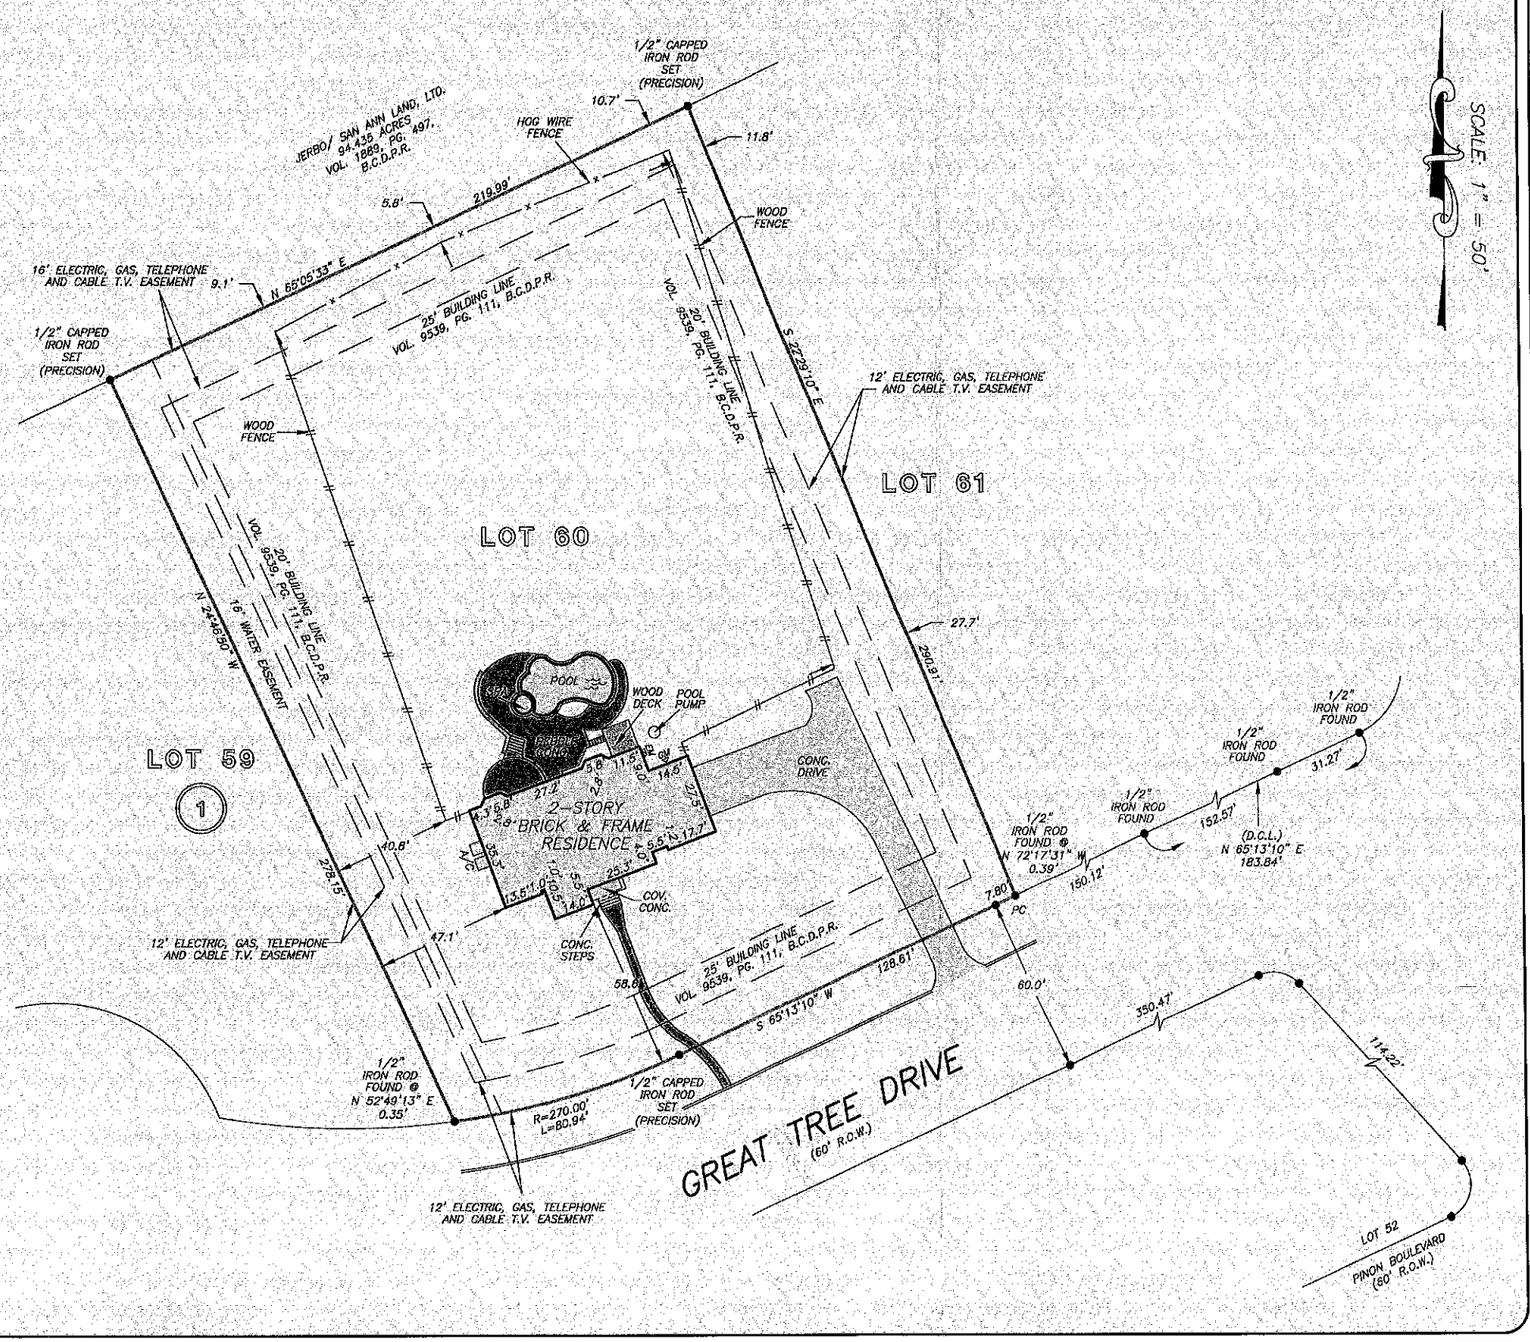

THIS PROPERTY DOES NOT LIE WITHIN THE 100 YEAR FLOOD PLAIN AS PER FIRM PANEL NO. 48029C 0120 G MAP REVISION: 09/29/2010 ZONE X BASED ONLY ON VISUAL EXAMINATION OF MAPS. INACCURACIES OF FEMA MAPS PREVENT EXACT DETERMINATION WITHOUT DETAILED FIELD STUDY.

A SUBSURFACE INVESTIGATION WAS BEYOND THE SCOPE OF THIS SURVEY

D.C.L. = DIRECTIONAL CONTROL LINE
RECORD BEARING: VOL. 9539, PGS. 110-111, B.C.D.P.R.

DRAWN BY: MV

I HEREBY CERTIFY THAT THIS SURVEY WAS MADE ON THE GROUND, THAT THIS PLAT CORRECTLY REPRESENTS THE FACTS FOUND AT THE TIME OF SURVEY AND THAT THERE ARE NO ENCROACHMENTS APPARENT ON THE GROUND, EXCEPT AS SHOWN HEREON. THIS SURVEY IS CERTIFIED FOR THIS TRANSACTION ONLY AND ABSTRACTING PROVIDED IN THE ABOVE REFERENCED TITLE COMMITMENT WAS RELIED UPON IN PREPARATION OF THIS SURVEY.

GEORGE GALE
PROFESSIONAL LAND SURVEYOR
NO. 4678
JOB NO. SA2013-03290
AUGUST 23, 2013

STATE OF TEXAS
REGISTERED
GEORGE J. GALE
4678
PROFESSIONAL
LAND SURVEYOR

KELLER WILLIAMS
MIGUEL HERRERA
210-563-3660

TRINITY TITLE OF TEXAS
SUE STOLLER
210-496-0002

PRECISION surveyors
1-800-LANDSURVEY
www.precisionsurveyors.com
281-496-1586 FAX 281-496-1867
950 THREADNEEDLE STREET SUITE 150 HOUSTON, TEXAS 77079
210-829-4941 FAX 210-829-1555
1777 NE LOOP 410 SUITE 600 SAN ANTONIO, TEXAS 78217