
Michael Wassling
Attn: Lori
787-3700

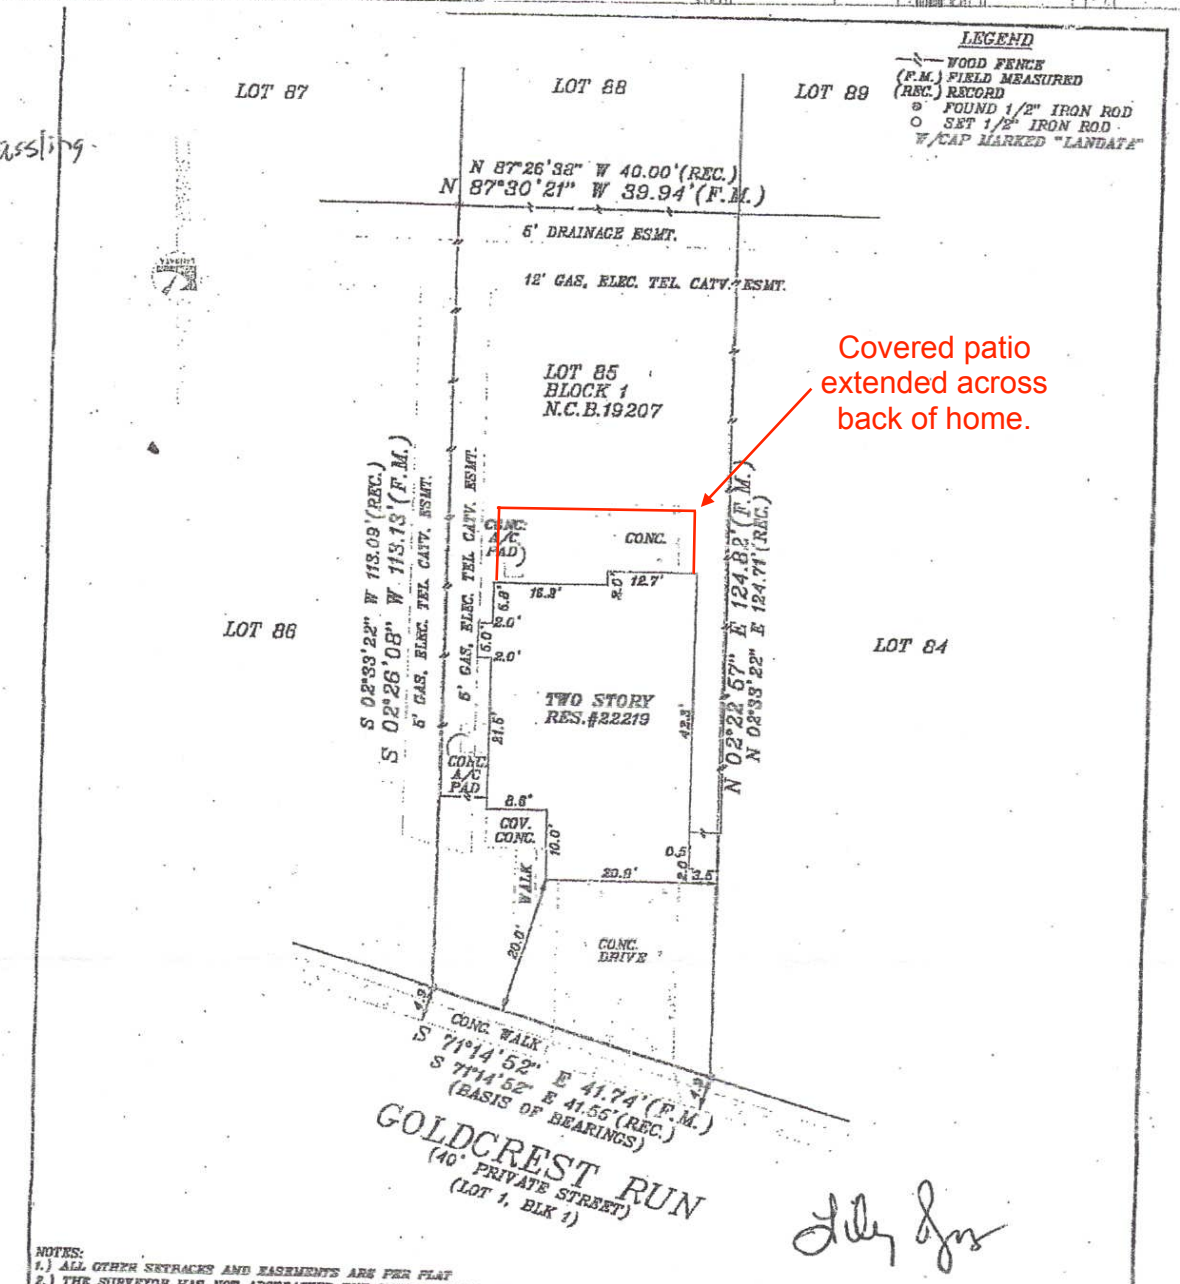

NOTES:
1.) ALL OTHER SETBACKS AND EASEMENTS ARE PER PLAT
2.) THE SURVEYOR HAS NOT ABSTRACTED THE SUBJECT PROPERTY.
3.) THIS SURVEY IS CERTIFIED FOR THIS TRANSACTION ONLY.
4.) LANDATA DOES NOT MAKE OR WARRANT ANY FLOOD ZONE DETERMINATION.

5' OVERHANG ESMT PER 8055, PAGE 772& 776; R.P.R.
6' DRAINAGE ESMT. PER VOL.7634, PAGE 437; R.P.R.

LOT NO. 85 BLOCK NO. 1 N.C.B. 19207 ADDITION OR SUBDIVISION STONE OAK VILLAS SUBDIVISION
UNIT 2 PHASE ~ VOLUME 9543 PAGE 205, DEED & PLAT RECORDS OF BEXAR COUNTY, TEXAS
REFERENCE NAME AMADOR PEREZ AND SAN JUANITA STREET ADDRESS 22219 GOLDCREST RUN
CITY OF SAN ANTONIO COUNTY OF BEXAR STATE OF TEXAS

COPYRIGHT © 2000, LANDATA FIELD SERVICES, INC. ALL RIGHTS RESERVED.


SCALE: 1" = 20'
DATE: 8/9/01
SURVEYED BY: JOE
DRAWN BY: DWC
GF #: 00-55001180

TO THE LIENHOLDER AND/OR OWNERS OF THE PREMISES SURVEYED AND TO

ALAMO TITLE CO.

I DO HEREBY CERTIFY THAT THIS SURVEY WAS THIS DAY MADE ON THE GROUND UNDER MY SUPERVISION OF THE PROPERTY LEGALLY DESCRIBED HEREON AND IS CORRECT AND THERE ARE NO VISIBLE PROTRUSIONS OR EASEMENTS UNLESS SHOWN.

ONLY THOSE PRINTS CONTAINING THE SURVEYOR'S ORIGINAL SIGNATURE AND SEAL SHOULD BE CONSIDERED OFFICIAL AND RELIED UPON BY THE USER. THIS DOCUMENT IS PREPARED SPECIFICALLY FOR THE PARTIES DESIGNATED HEREON. MODIFICATION, ALTERATION, DUPLICATION, OR USE WITHOUT THE PRIOR CONSENT OF LANDATA FIELD SERVICES IS PROHIBITED.

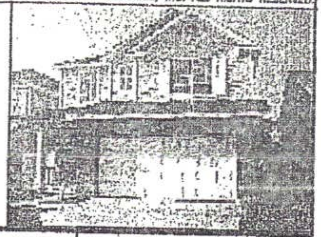

E.Y. BEAVER
4318
REGISTERED PROFESSIONAL LAND SURVEYOR

LANDATA FIELD SERVICES
SAN ANTONIO DIVISION
5730 NORTHWEST PARKWAY, SUITE 500
SAN ANTONIO, TEXAS 78249
PHONE: (210) 877-1446 FAX: (210) 877-1012

NO.	REVISION	DATE

JOB NO.: 6-33-01