
200806018524

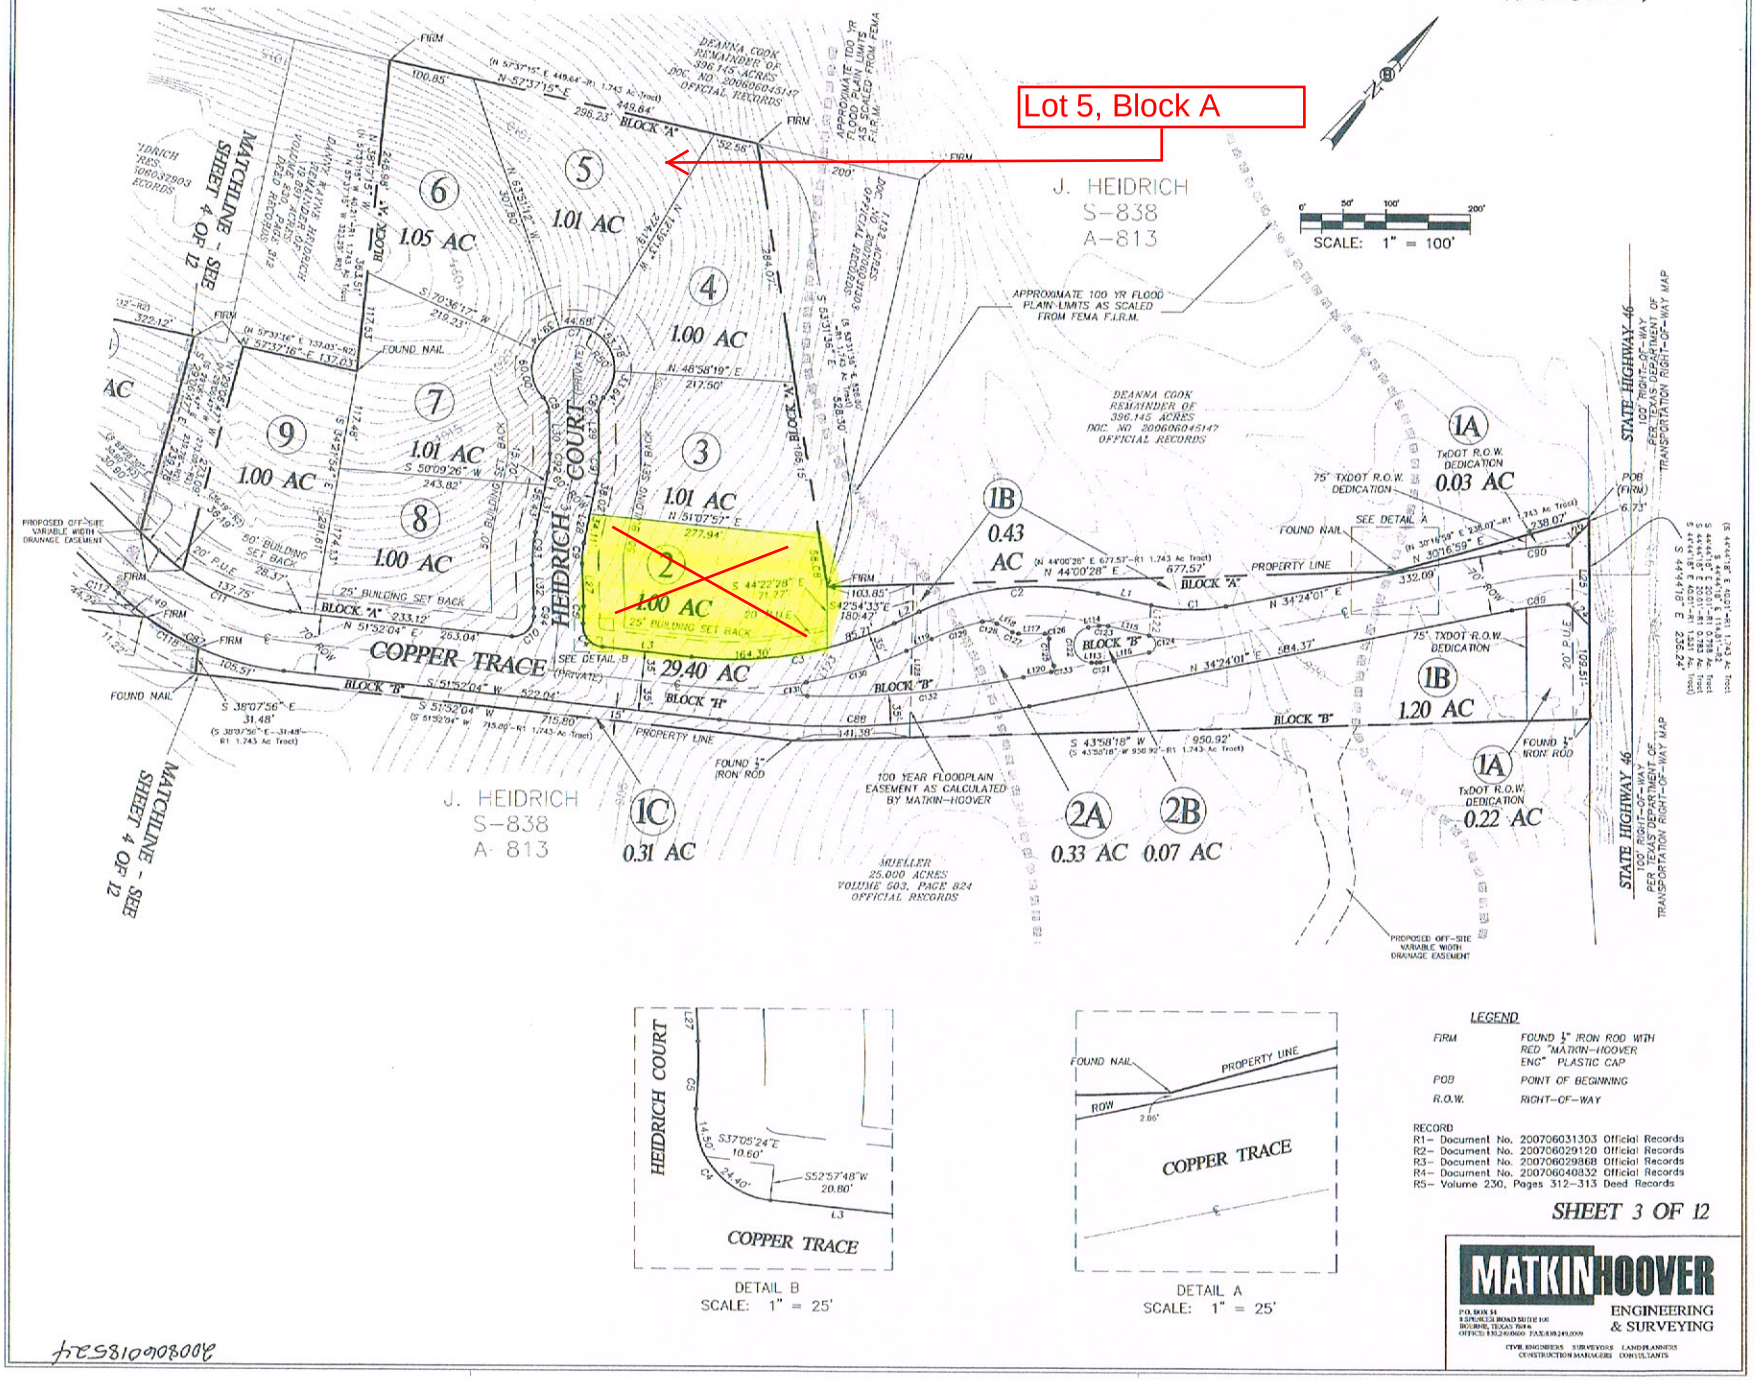

DETAIL B
SCALE: 1" = 25'

DETAIL A
SCALE: 1" = 25'

LEGEND

FIRM	FOUND ½" IRON ROD WITH RED "MATKIN-HOOVER ENG" PLASTIC CAP
POB	POINT OF BEGINNING
R.O.W.	RIGHT-OF-WAY

RECORD
R1- Document No. 200706031303 Official Records
R2- Document No. 200706029120 Official Records
R3- Document No. 200706029868 Official Records
R4- Document No. 200706040832 Official Records
R5- Volume 230, Pages 312-313 Deed Records

SHEET 3 OF 12

MATKINHOOVER
ENGINEERING & SURVEYING
P.O. BOX 14
8 SPENCER ROAD SUITE 101
BOERNE, TEXAS 78006
OFFICE: 830.249.0600 FAX: 830.249.0099
CIVIL ENGINEERS SURVEYORS LAND PLANNERS
CONSTRUCTION MANAGERS CONSULTANTS

200806018524